


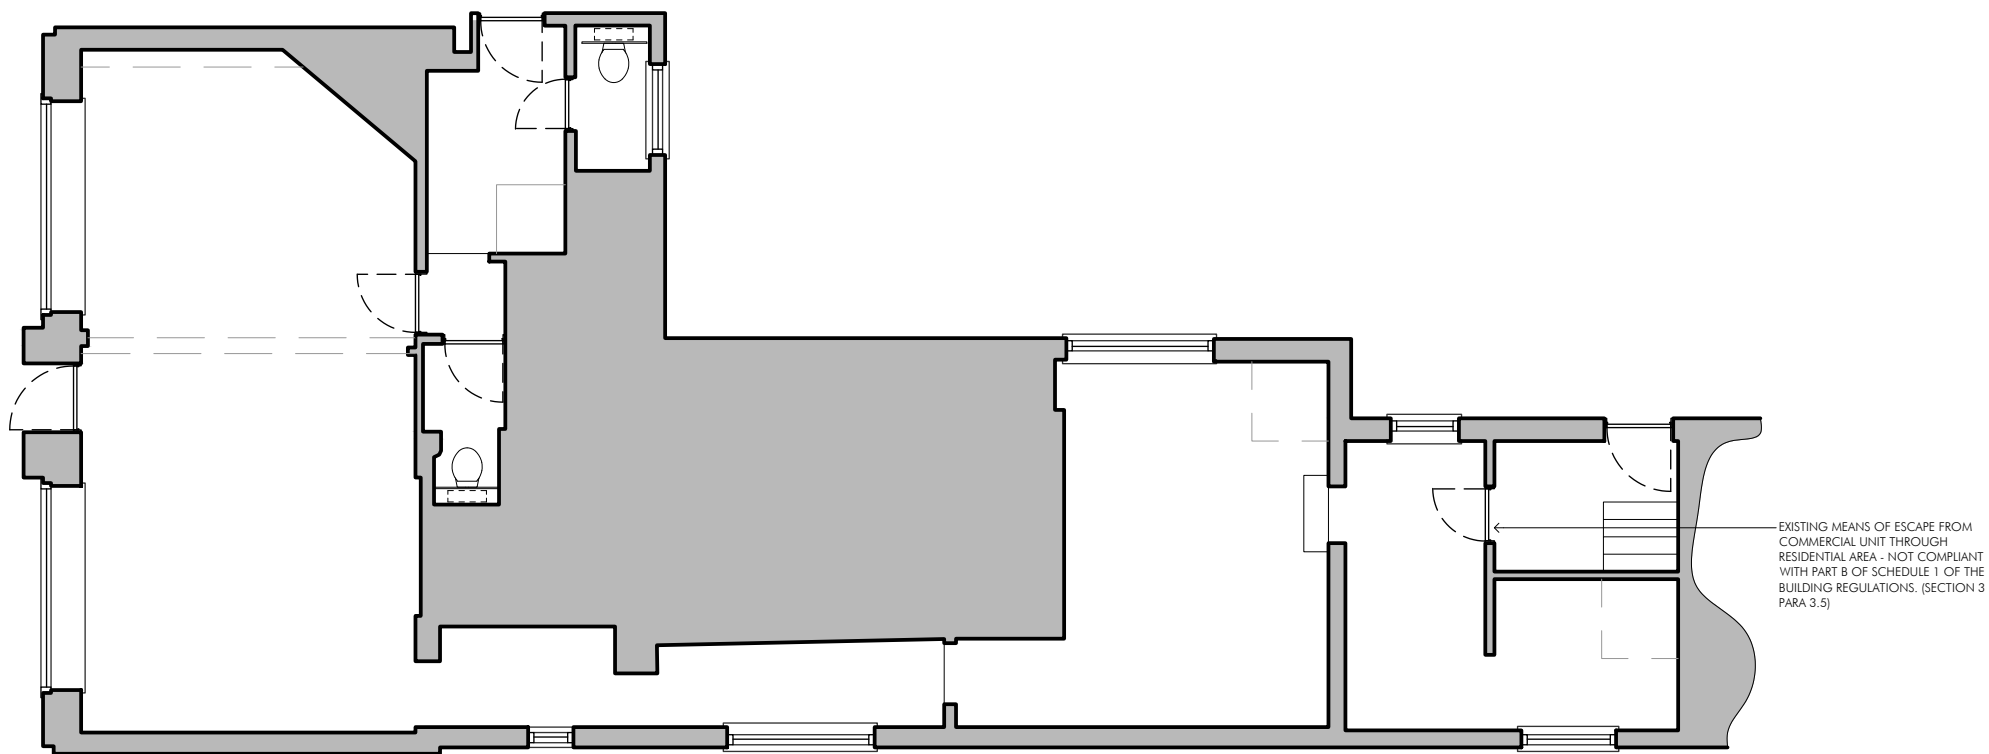

EXISTING PLAN - 1:100

NEIL GASKELL ARCHITECTS	Project	PROPOSED INTERNAL ALTERATIONS AND EXTERNAL DOOR			Drawing EXISTING AND PROPOSED PLANS		
	Address	31 HITCHIN STREET BALDOCK	 0 1 2 3 4 5 Metres			Drawing Number BGU-100	Scale 1:100@A4