Agent :
Acacia Tree Surgery Limited
63 Winfold Road
Waterbeach
Cambridge CB25 9PR
01223 861698

TREE LOCATION PLAN - LONG / 001

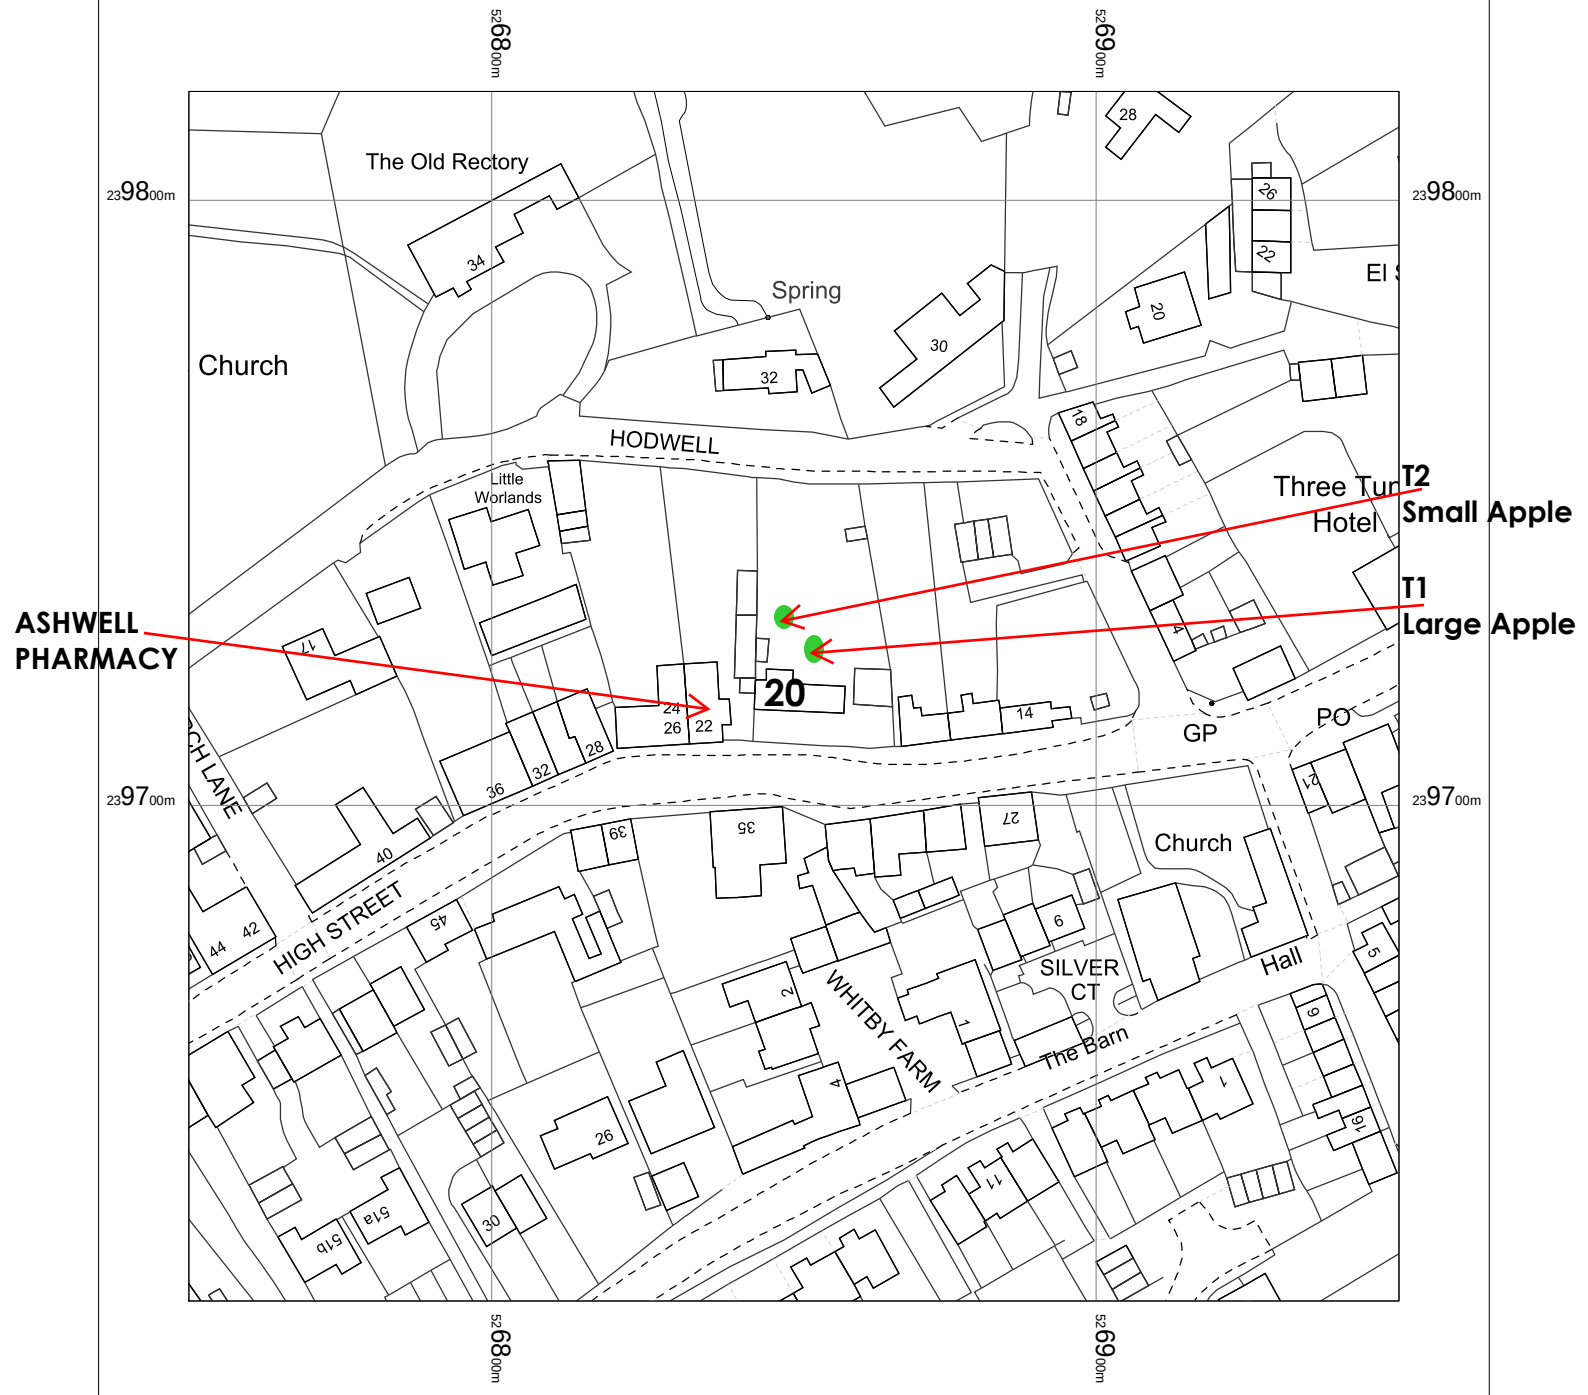

OS MasterMap 1250/2500/10000 scale
Monday, February 5, 2018, ID: BW1-00687877
www.blackwellmapping.co.uk

1:1250 scale print at A4, Centre: 526850 E, 239718 N

©Crown Copyright Ordnance Survey. Licence no. 100041041

N

BLACKWELL'S
www.blackwellmapping.co.uk
TEL: 01865 333 677
maps.oxford@blackwell.co.uk