


GENERAL NOTES:
1. THIS DRAWING IS TO BE READ IN CONJUNCTION WITH THE OTHER RELEVANT CONSULTANTS DRAWINGS
2. ALL FINISHES ARE TO CONFORM TO THE CURRENT BUILDING REGULATIONS.
3. REFER TO A SEPARATE DOCUMENT FOR THE DESIGNERS RISK ASSESSMENT.
4. ALL WORKS OR MATERIALS INDICATED ON THIS DRAWING ARE TO BE TO THE LATEST RELEVANT BRITISH STANDARDS AND CARRIED OUT IN ACCORDANCE WITH THE BRITISH STANDARDS CODES OF PRACTICE OR RECOGNIZED INSTITUTE OR TRADE ASSOCIATION RECOMMENDATIONS AND PUBLICATIONS.

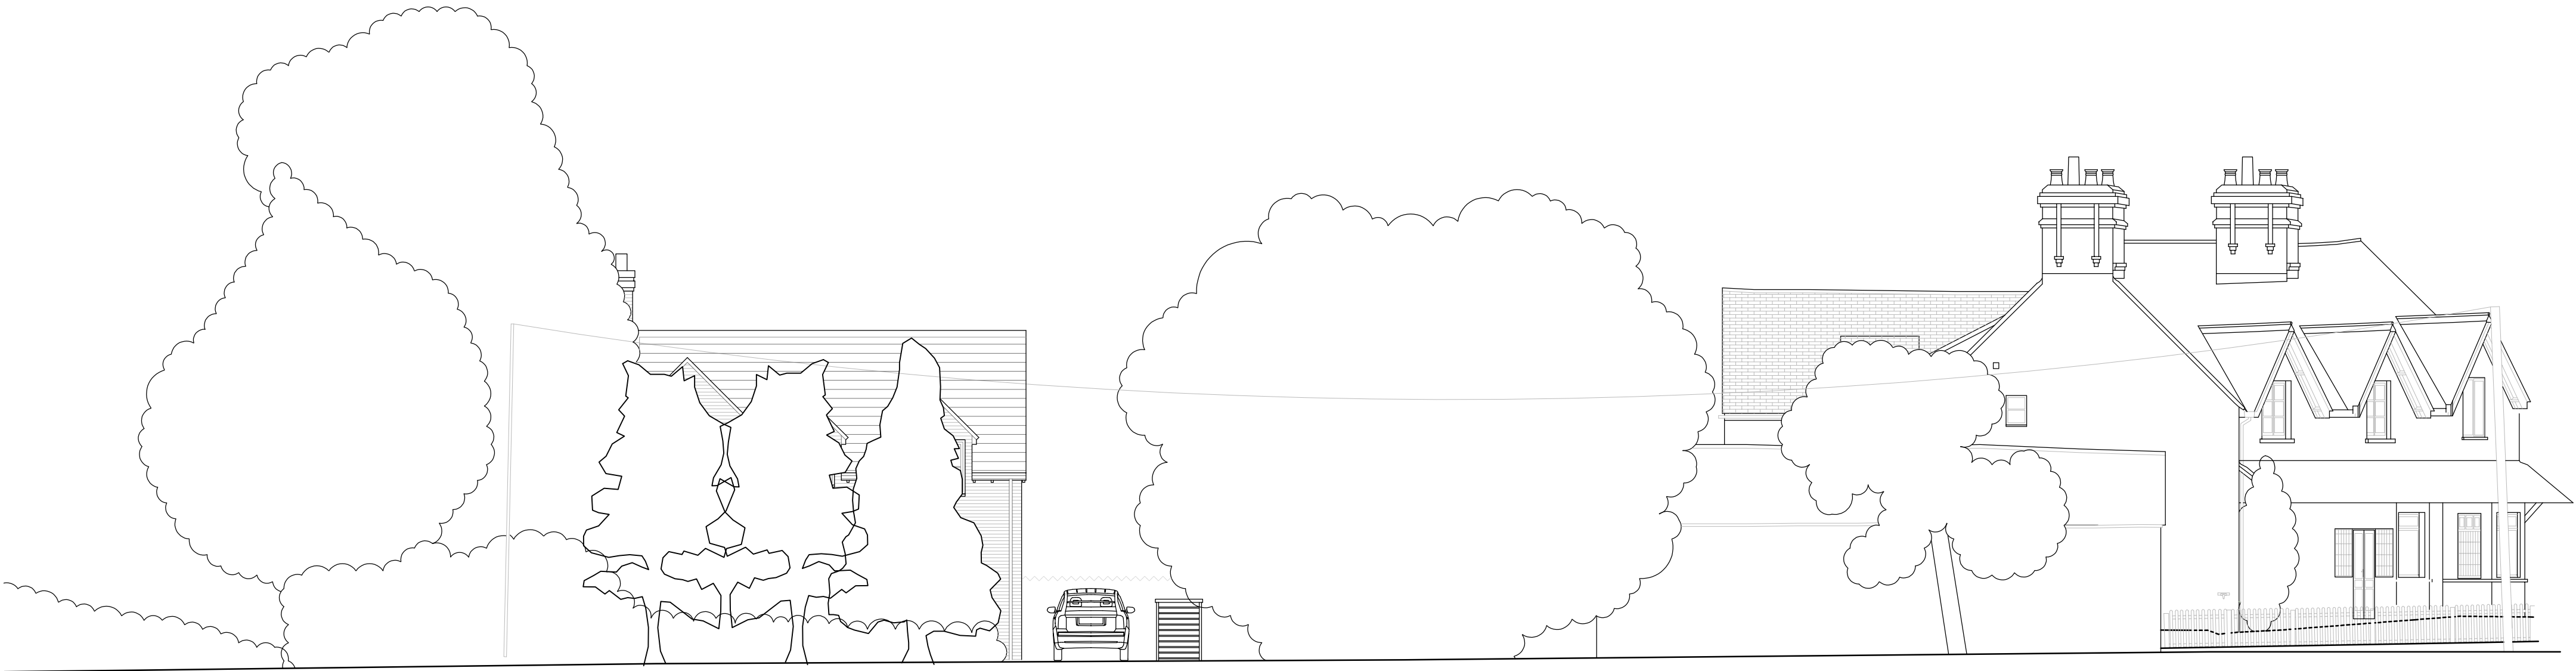

Proposed Street Scene
Crab Tree Lane

P4	Oct 2025	Proposed trees	HG
P3	Oct 2025	Proposed trees	HG
P2	Aug 2025	Proposed trees	AC
P1	Aug 2025	Preliminary	AC

Revision	Date	Description	Dwn	Chkd
----------	------	-------------	-----	------



Lansdowne House
25-26 Hampshire Terrace
Portsmouth PO1 2QF
Hampshire England
Tel: (023) 92 755 333
E-Mail: admin@plcarchitects.com
Web: www.plcarchitects.com

Client :

Project :

Motte & Bailey,
Hitchin
SG5 3QD

Drawing Title :

Proposed Street Scene
Crab Tree Lane

Drawn By	Date	Checked By	Date	Approved By	Date
AC	Aug '25				

Drawing No.	Revision:	Scale:
25.4585.103	P4	1:100 @ A2

PLC ARCHITECTS © COPYRIGHT RESERVED 2021
NOT TO BE SCALED. DIMENSIONS TO BE CHECKED ON SITE
SCALING ONLY FOR LOCAL AUTHORITY PURPOSES

1:100 scale

