


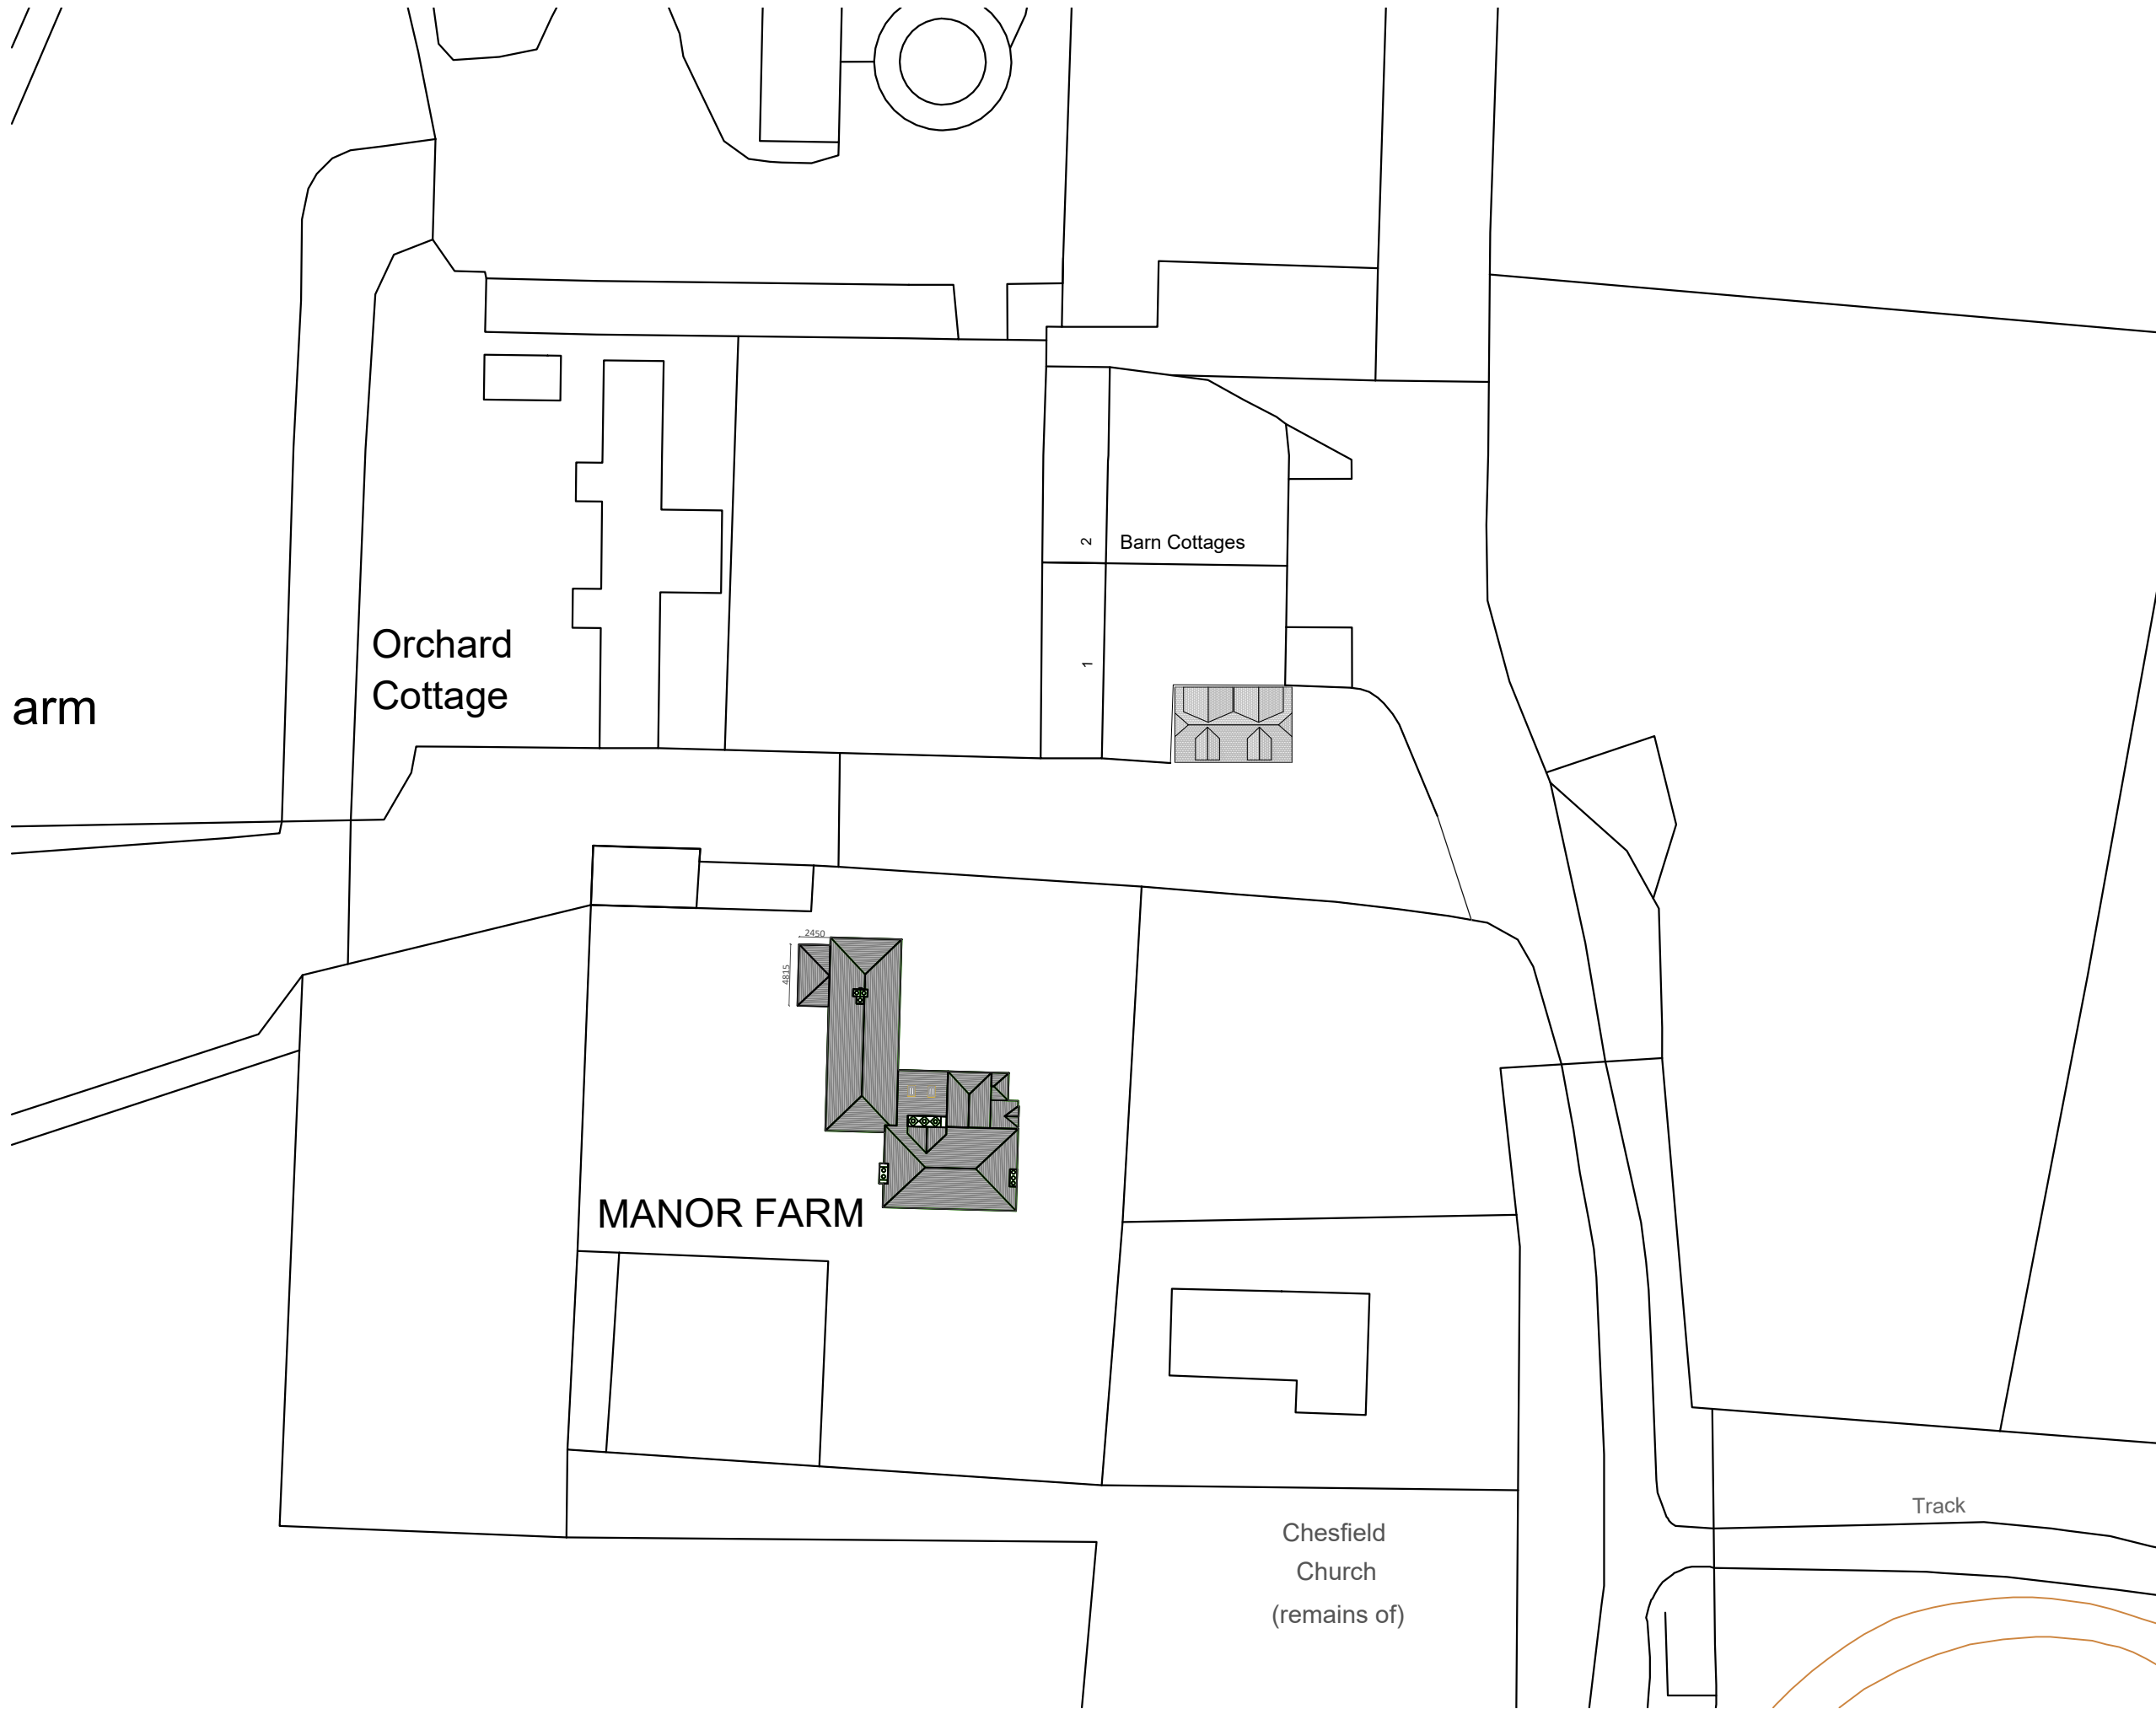

FOR PLANNING

Location
THE STUDIO, MANOR FARM, HITCHIN

Title
BLOCK PLAN

Scale 1:500 @ A3	Drawn SJB	Checked HE	Date MAY 24
Drawing Number 1397_YPUK_P002			Revision P3



YOURPLANS
Planning design specialists