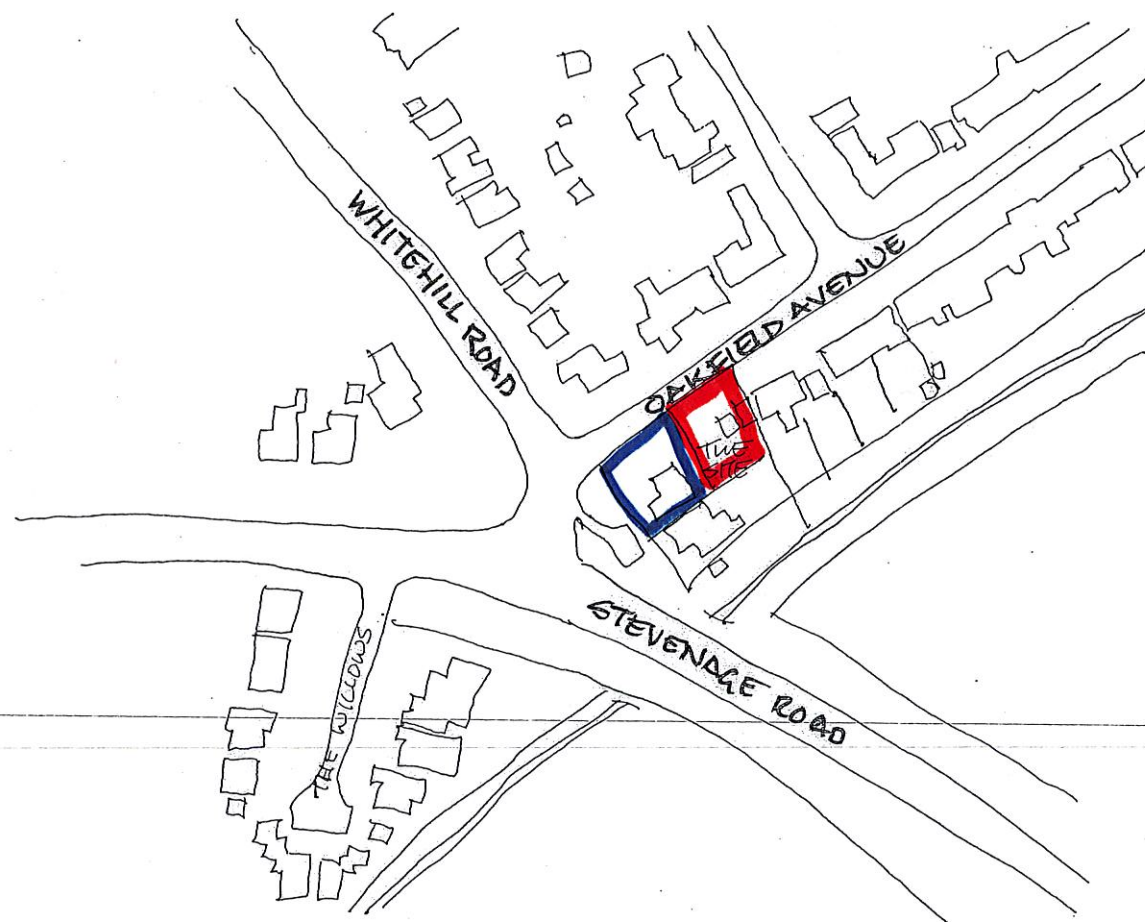


Revisions

 Edmund Wright Architect THE BARN • PRESTON ROAD GOSMORE • HERTFORDSHIRE • SG4 7QS TELEPHONE 01462 422334 EMAIL edmund@edmundwrightarchitect.co.uk PRINCIPAL - EDMUND WRIGHT, R.I.B.A.		Project NEW HOUSE OAKFIELD AVE	
		Client Mrs B Kelly	
		Title LOCATION PLAN	
		Scale 1:1250	Drawn by ELW
		Date MAR 2024	Drawing No. 23/05/05

DO NOT SCALE OFF THIS DRAWING

THIS DRAWING IS PROTECTED BY COPYRIGHT