



Existing Ground Floor Plan
1:50

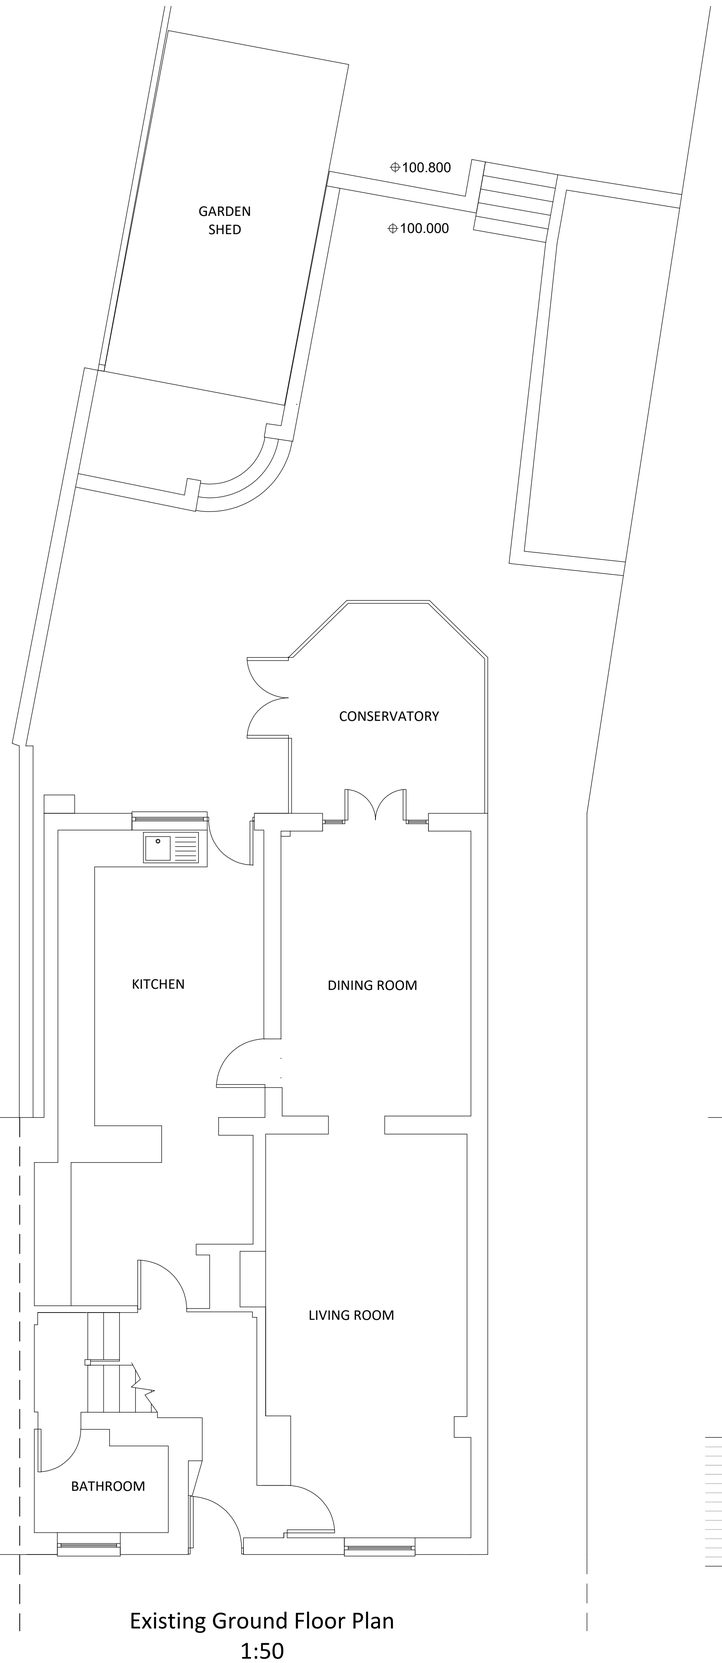


Existing Front Elevation
1:100

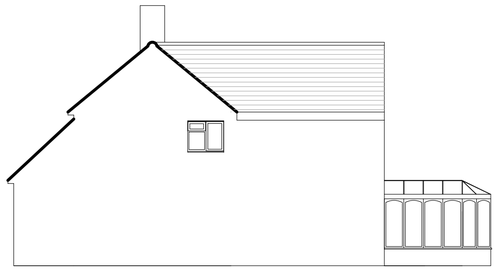


Existing Side Elevation
1:100




Existing Rear Elevation
1:100

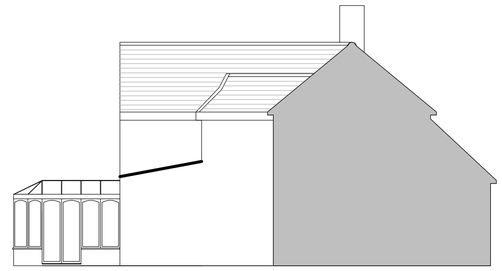


Existing Side Elevation
1:100

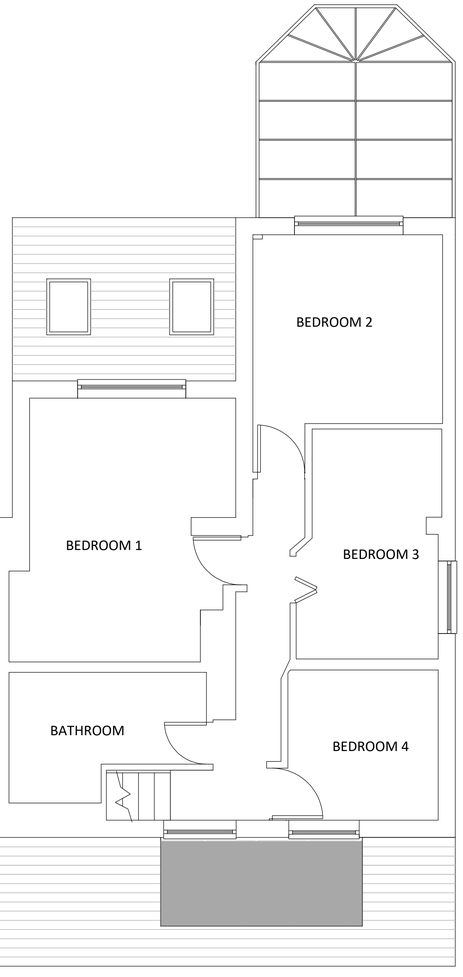

Existing First Floor Plan
1:50

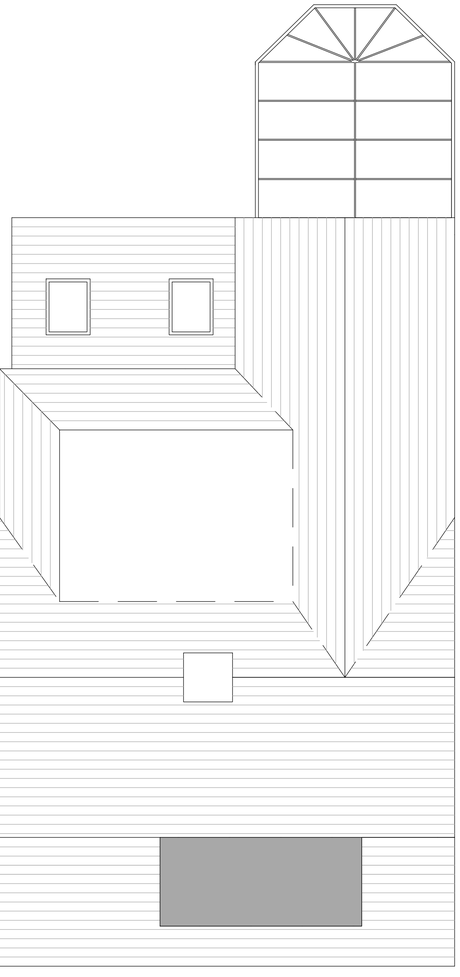


Existing Roof Plan
1:50

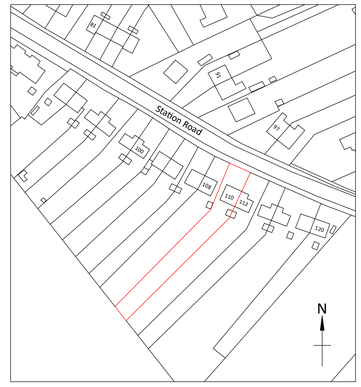

Location Plan
1:1250

Scale Bar

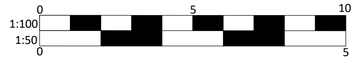

HERTSMERE'S HOME IMPROVEMENT AGENCY

SITE 110 Station Road, Ashwell		**PROPOSED** First floor front extension, Single storey rear extension.	
CLIENT	HP	DATE	March 2018
SCALE	As shown @ A1	DRAWING No	HP-100-A
SURVEYOR	PF, ME	CHECKED BY	