



NOTES

- 1. THESE ARE PLANNING DRAWING & SHOULD ONLY BE USED FOR THAT PURPOSE
- 2. THESE ARE NOT CONSTRUCTION DRAWINGS

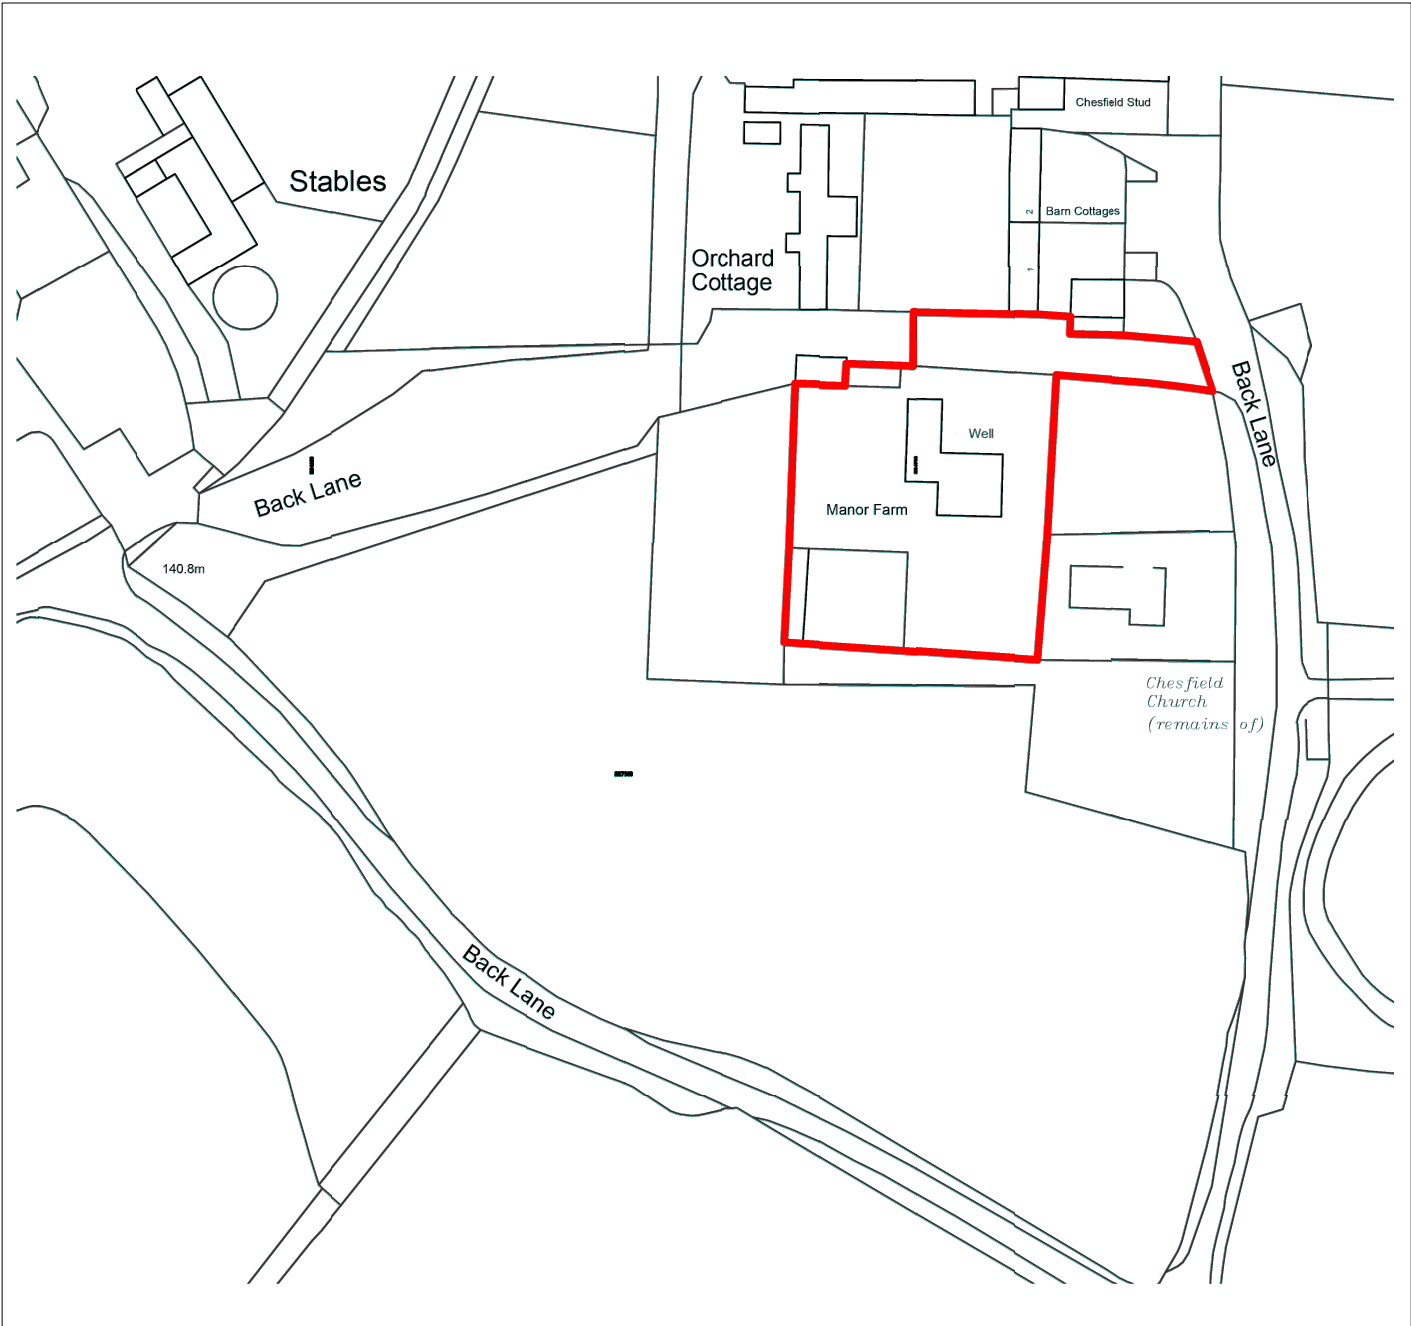

SCALE 1:1250

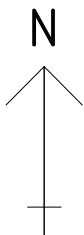

WINDOWS AND DOORS
Location Plan

for Stuart Poonawala
MANOR FARM
CHURCH LANE
GRAVELEY
SG4 7BN

© The copyright of this drawing
belongs to Kay Pilsbury Thomas

REV	BRIEF DETAILS	DATE
		26/03/51

NO. 2543 / WD / 000	REV -	CHECKED
SCALE 1 : 1250 @A4	DATE OCT'25	DRAWN MC



KAY PILSBURY THOMAS ARCHITECTS
TEL 01799 599208 FAX: 01799 599965
www.kpt.co.uk info@kpt.co.uk
HONEYLANDS, RADWINTER, SAFFRON WALDEN, ESSEX, CB10 2TJ