


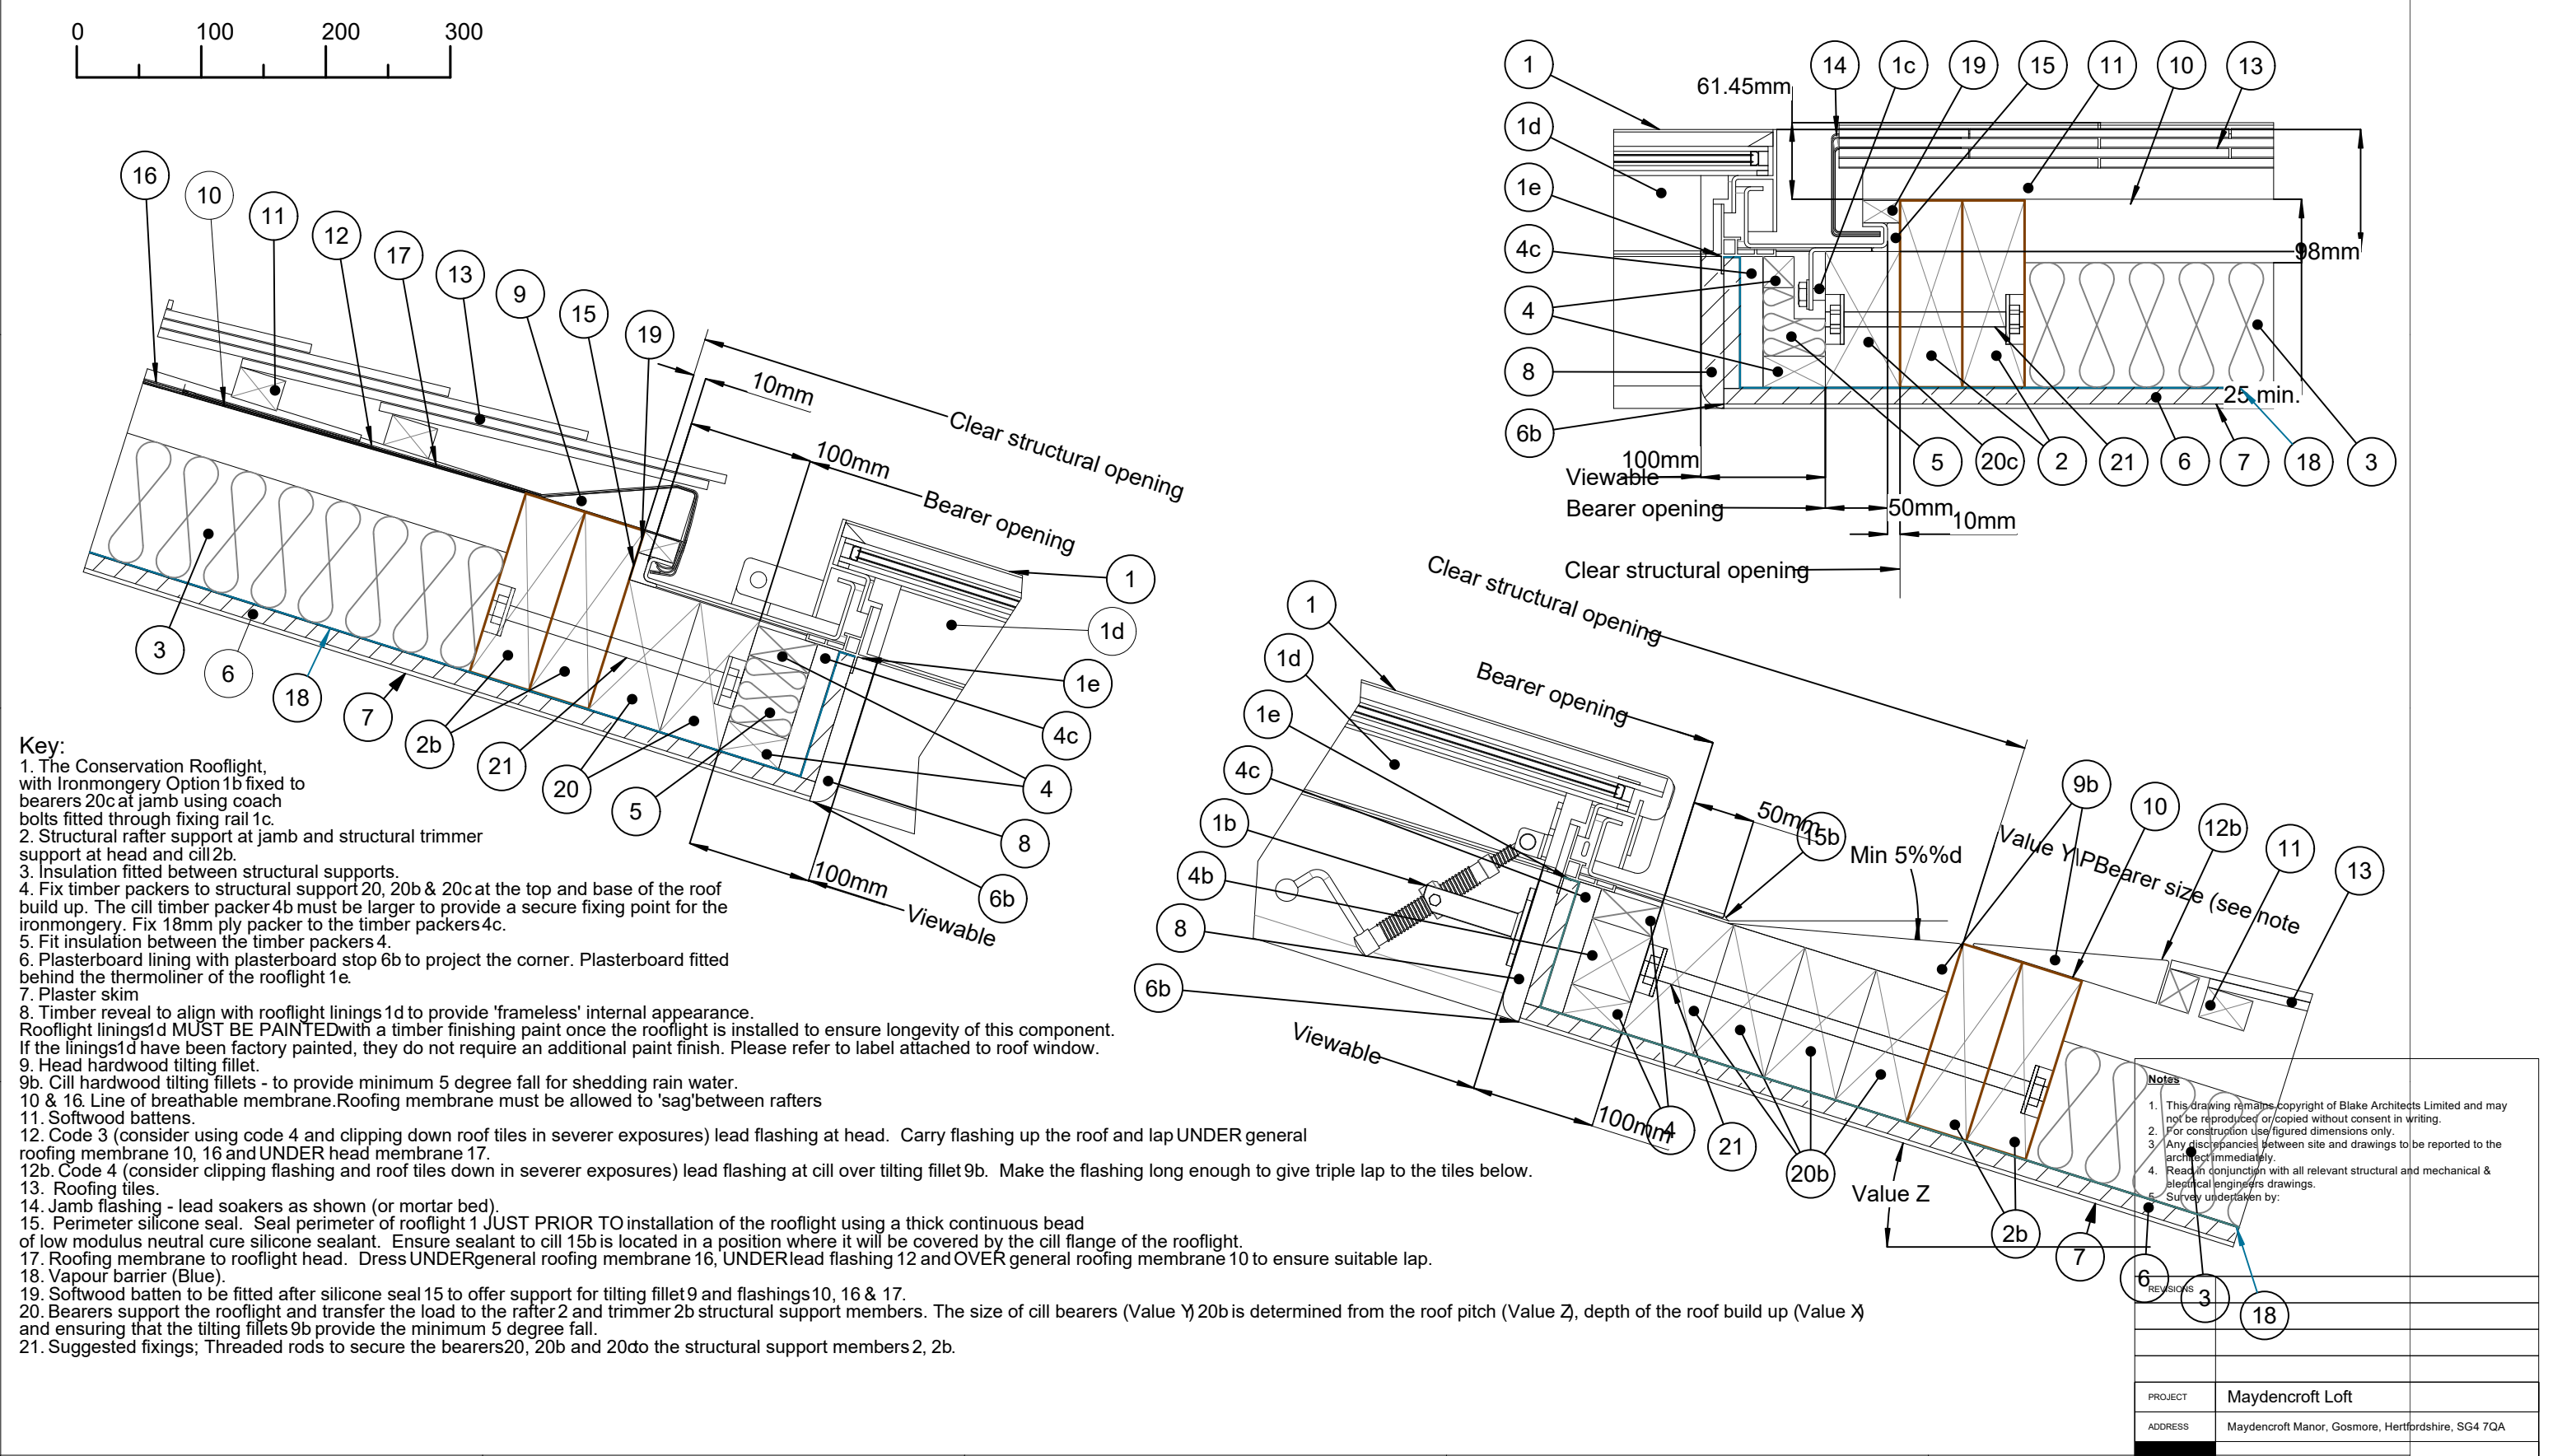

1:5 Typical Details
The Rooflight Company 'Conservation roof light' fixed between joists and flush with the level of the roof tiles.
CR01-2 model proposed.