


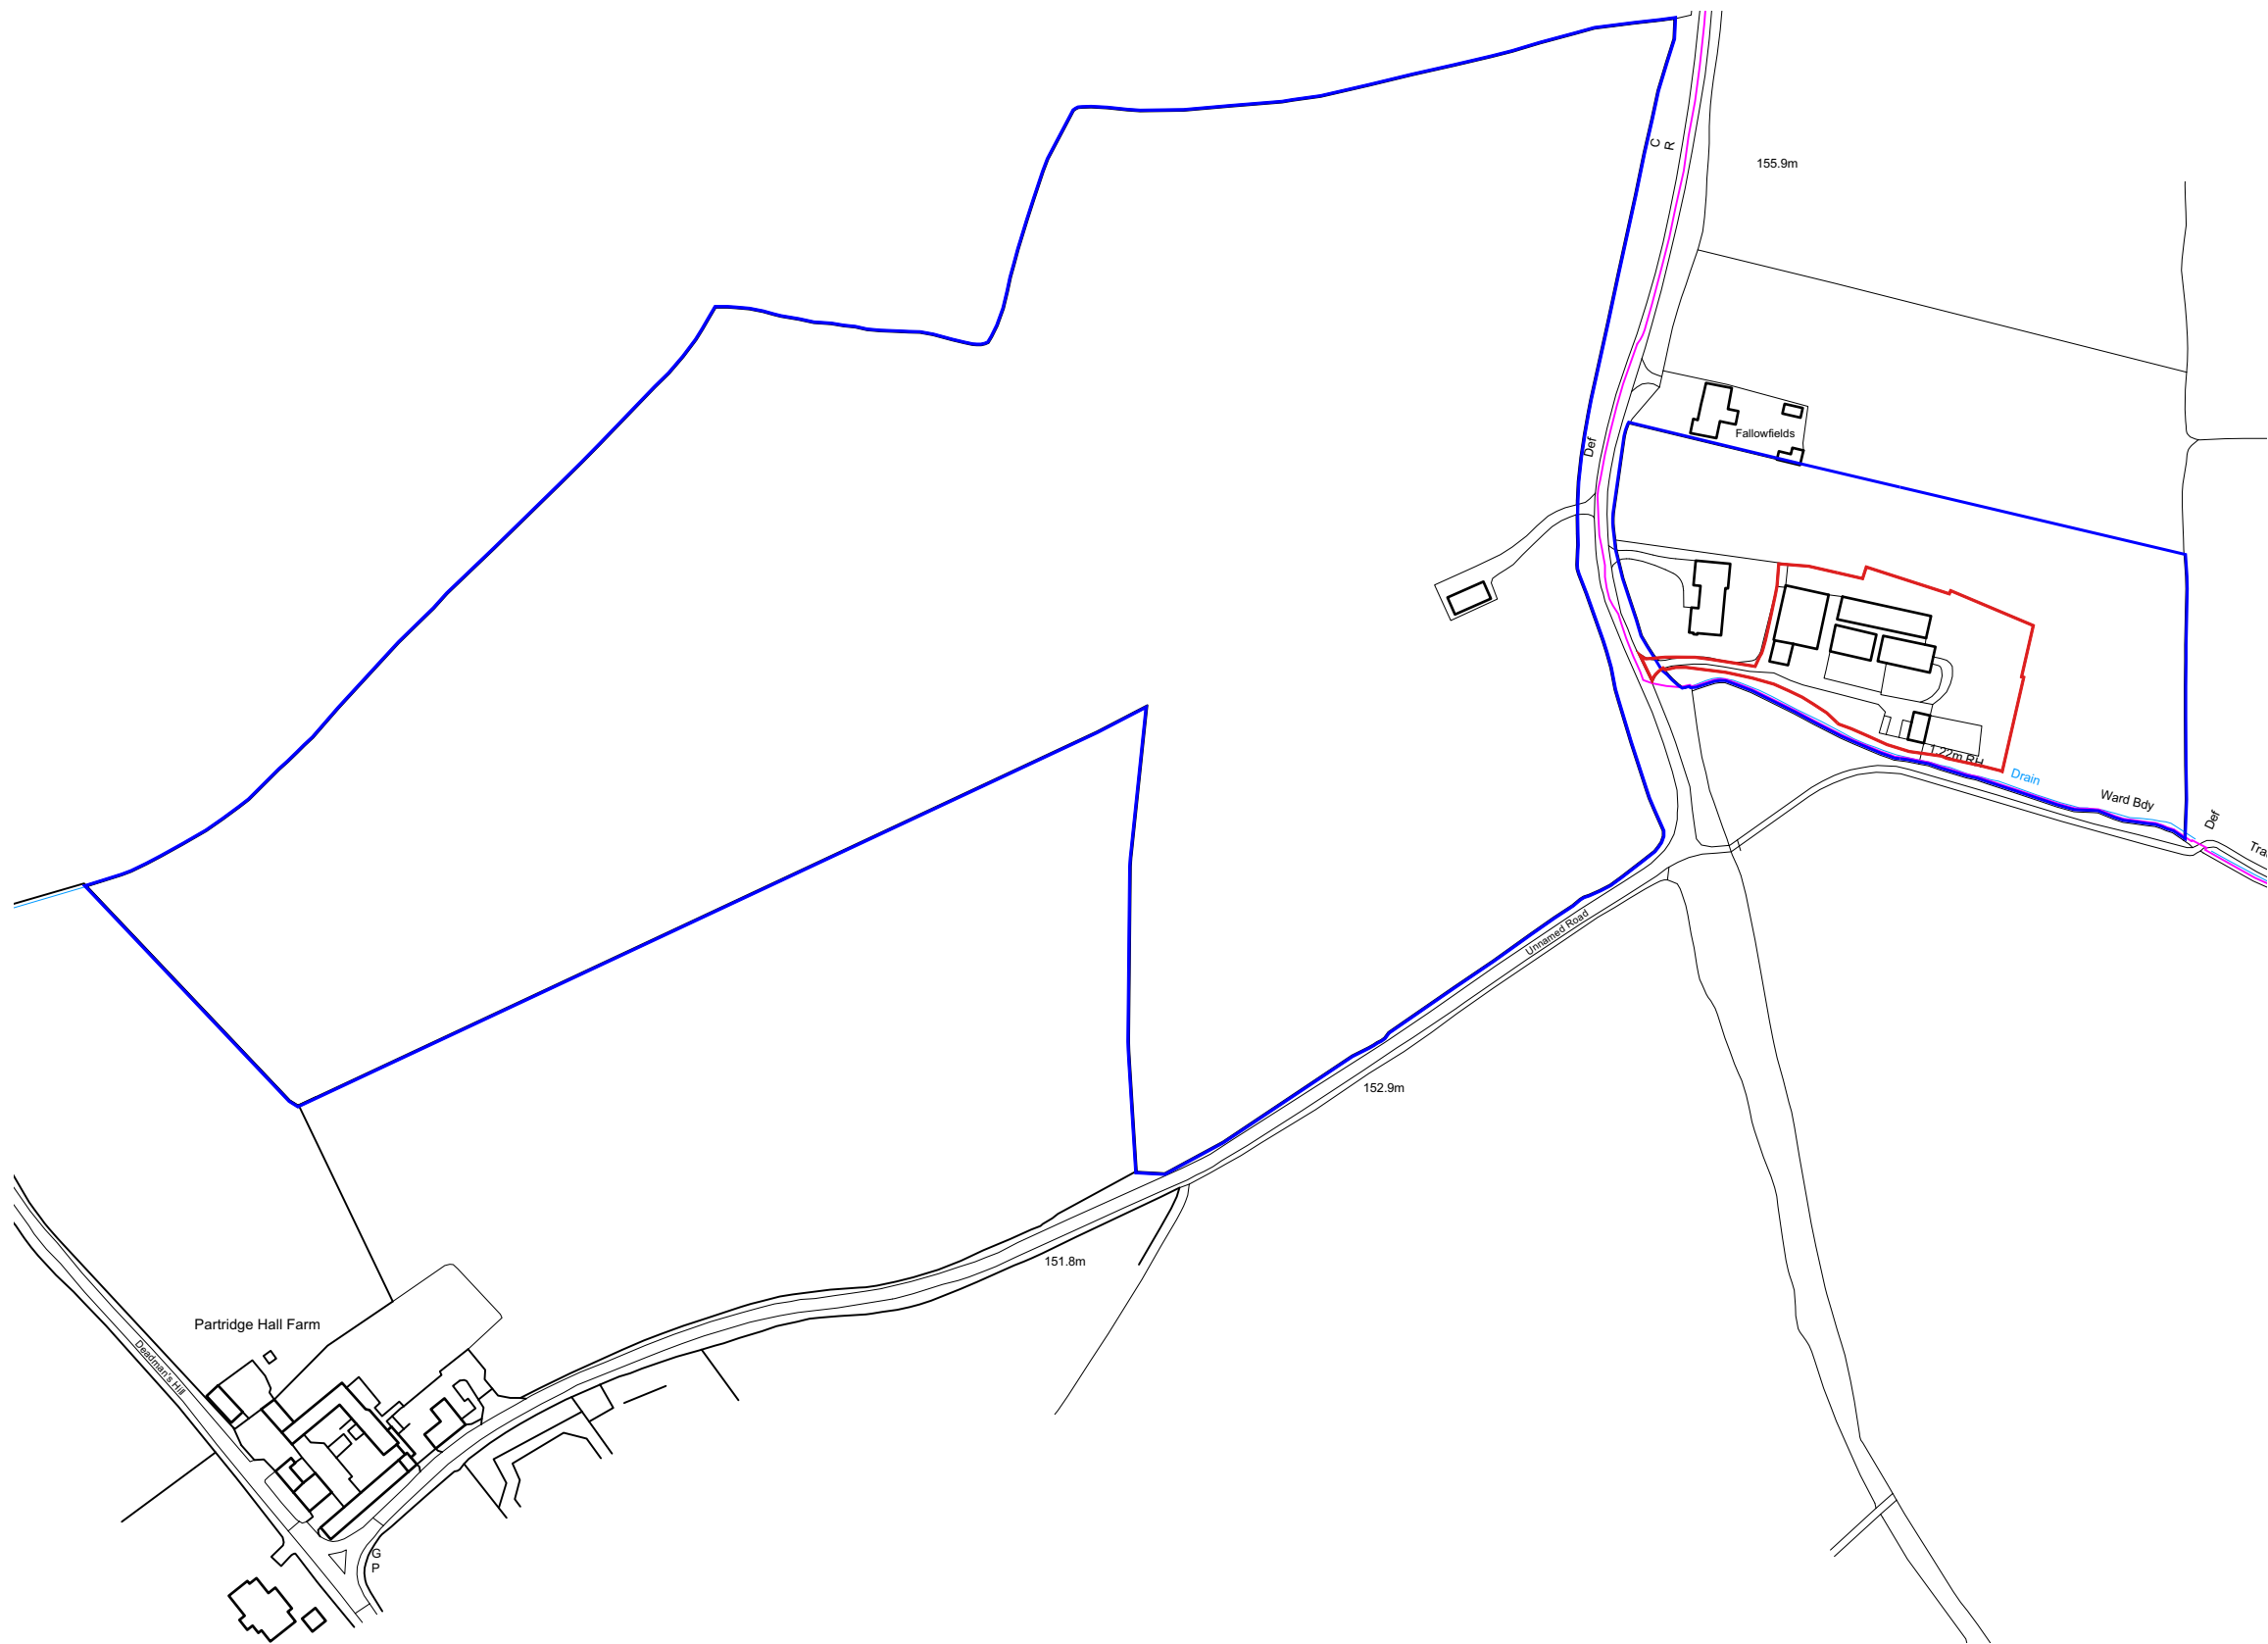

1 Site Location Plan
Scale: 1:2500

Notes:

Ownership Boundary
Site Boundary

Meters
0 10 20 30 40 50 100

N

C	16/12/2025	OS Map extended to Deadman's Hill
B	09/12/2025	Redline reduced to maintain the existing drainage ditch to the south
A	11/11/2025	Redline reduced
REVISION	DATE	AMENDMENT

ANY ORDNANCE SURVEY DATA USED IS BASED UPON THE ORDNANCE SURVEY MAP WITH THE SANCTION OF THE CONTROLLER OF HM STATIONERY OFFICE. CROWN COPYRIGHT RESERVED ORDNANCE SURVEY LICENCE NUMBER LG0151.
NO RESPONSIBILITY CAN BE TAKEN FOR ANY RELIANCE BASED ON THE INFORMATION CONTAINED HEREIN.



SURVEYORS | PLANNERS | ARCHITECTS
HERTFORDSHIRE | NORFOLK | WARWICKSHIRE | SOMERSET
Phone (01279) 771188 | E-mail post@sworders.com

SCHEME
**REDEVELOPMENT AT
FEARS END, SANDON**

TITLE
**ORDNANCE SURVEY
SITE LOCATION PLAN**

PAPER SIZE: A3L
© Copyright 2025, Sworders. All rights reserved. The contents of this drawing remain the sole property of Sworders and must not be copied or reproduced without prior permission.

SCALE: 1:2500
DRAWN BY: RB
03/11/2025
CHECKED BY: JS

CLIENT No. CAM3064	DRAWING No. 225122-PL-001	REVISION C
------------------------------	-------------------------------------	----------------------