
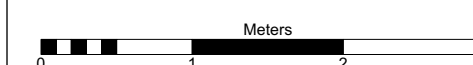


Notes:

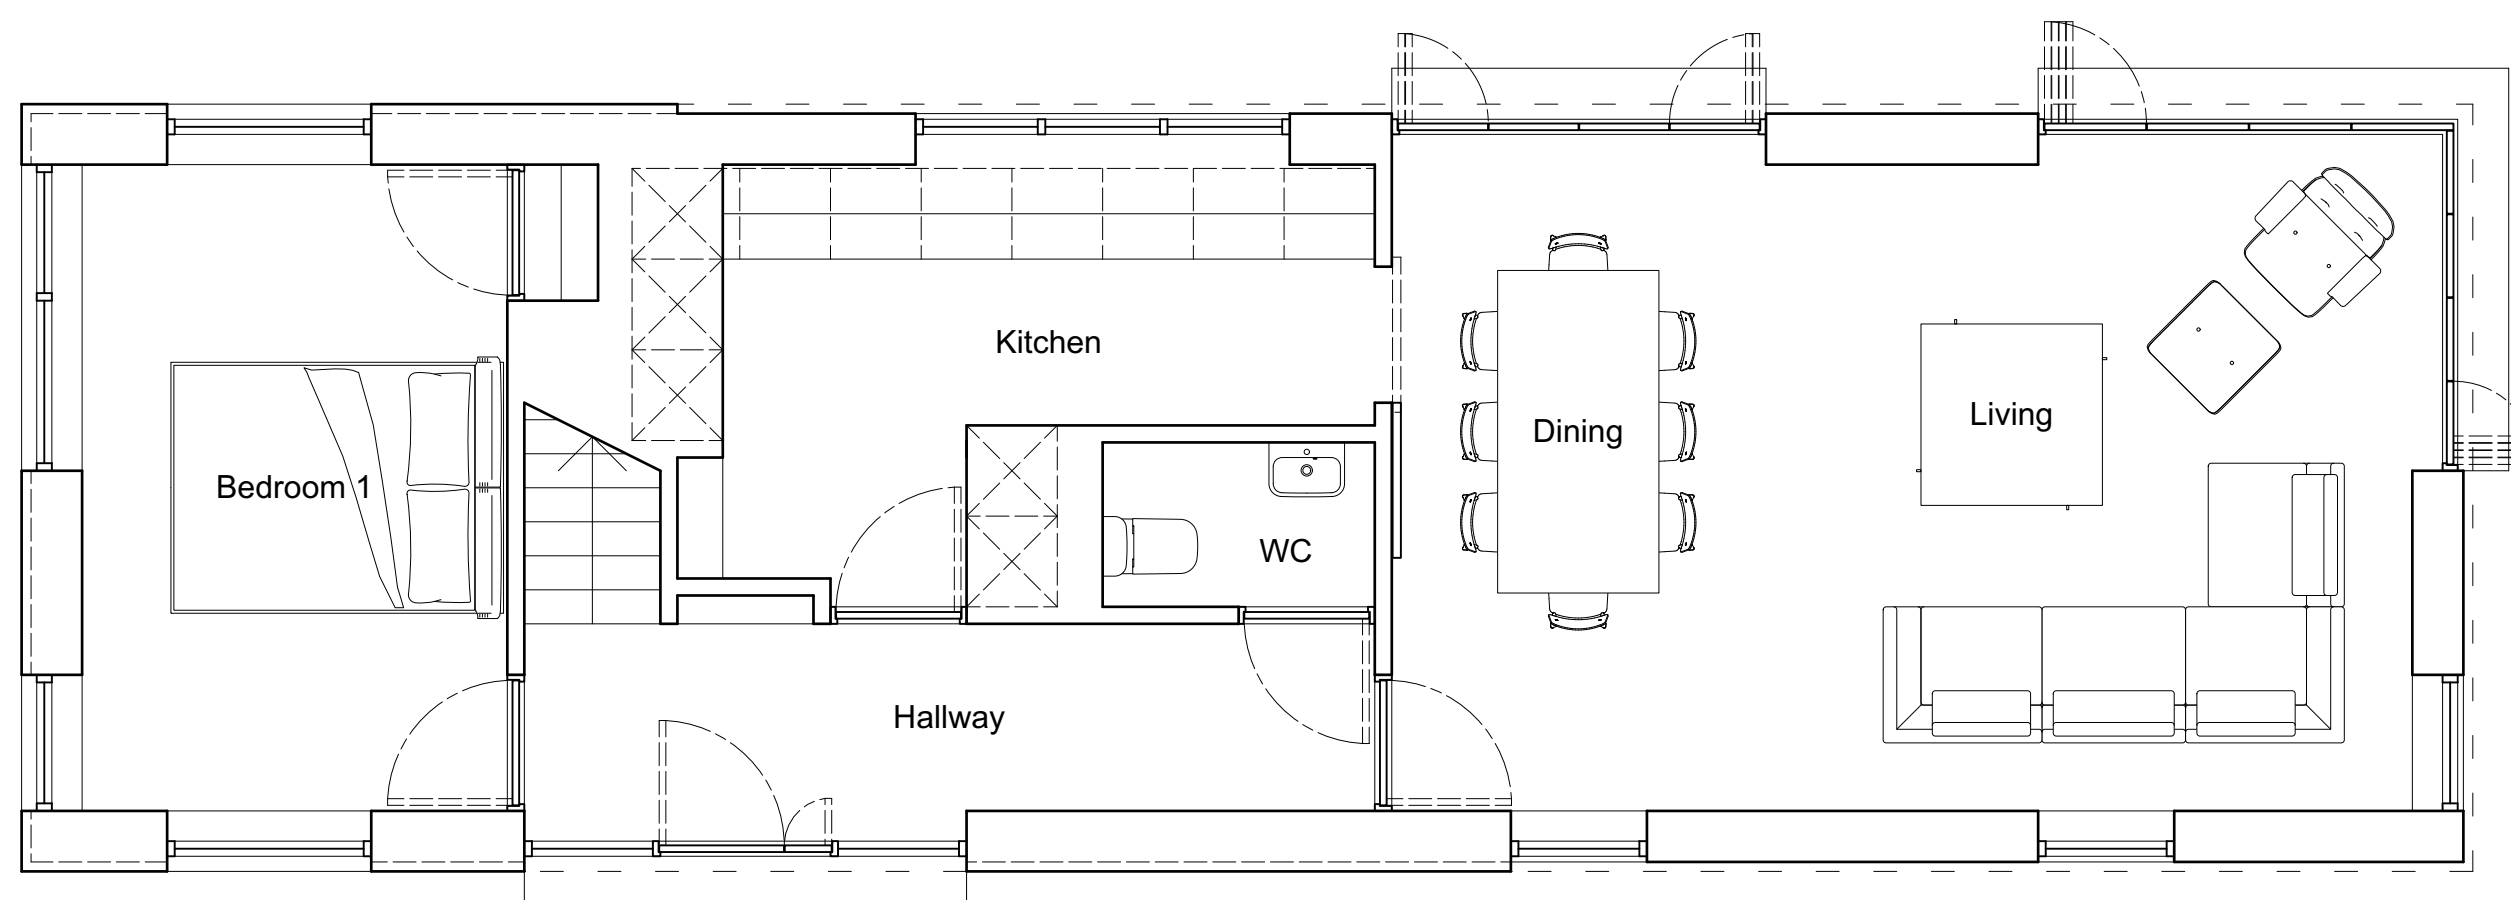

REVISION	DATE	AMENDMENT

ANY ORDNANCE SURVEY DATA USED IS BASED UPON THE ORDNANCE SURVEY MAP WITH THE SANCTION OF THE CONTROLLER OF HM STATIONERY OFFICE. CROWN COPYRIGHT RESERVED ORDNANCE SURVEY LICENCE NUMBER LG0151.

NO RESPONSIBILITY CAN BE TAKEN FOR ANY RELIANCE BASED ON THE INFORMATION CONTAINED HEREIN.



SURVEYORS | PLANNERS | ARCHITECTS
HERTFORDSHIRE | NORFOLK | WARWICKSHIRE | SOMERSET
Phone (01279) 771188 | E-mail post@sworders.com

SCHEME

DEVELOPMENT AT
FEARS END, SANDON

TITLE	HOUSE No.5 GROUND FLOOR
-------	----------------------------

PAPER SIZE A2L		© Copyright 2025, Sworders. All rights reserved. The contents of this drawing remain the sole property of Sworders and must not be copied or reproduced without prior permission.	
SCALE 1:50	DRAWN BY RB	24/10/2025	CHECKED BY .JS

1:50	RB	24/10/2025	JS
CLIENT No. CAM3064		DRAWING No. 222140-PL-5-100	REVISION