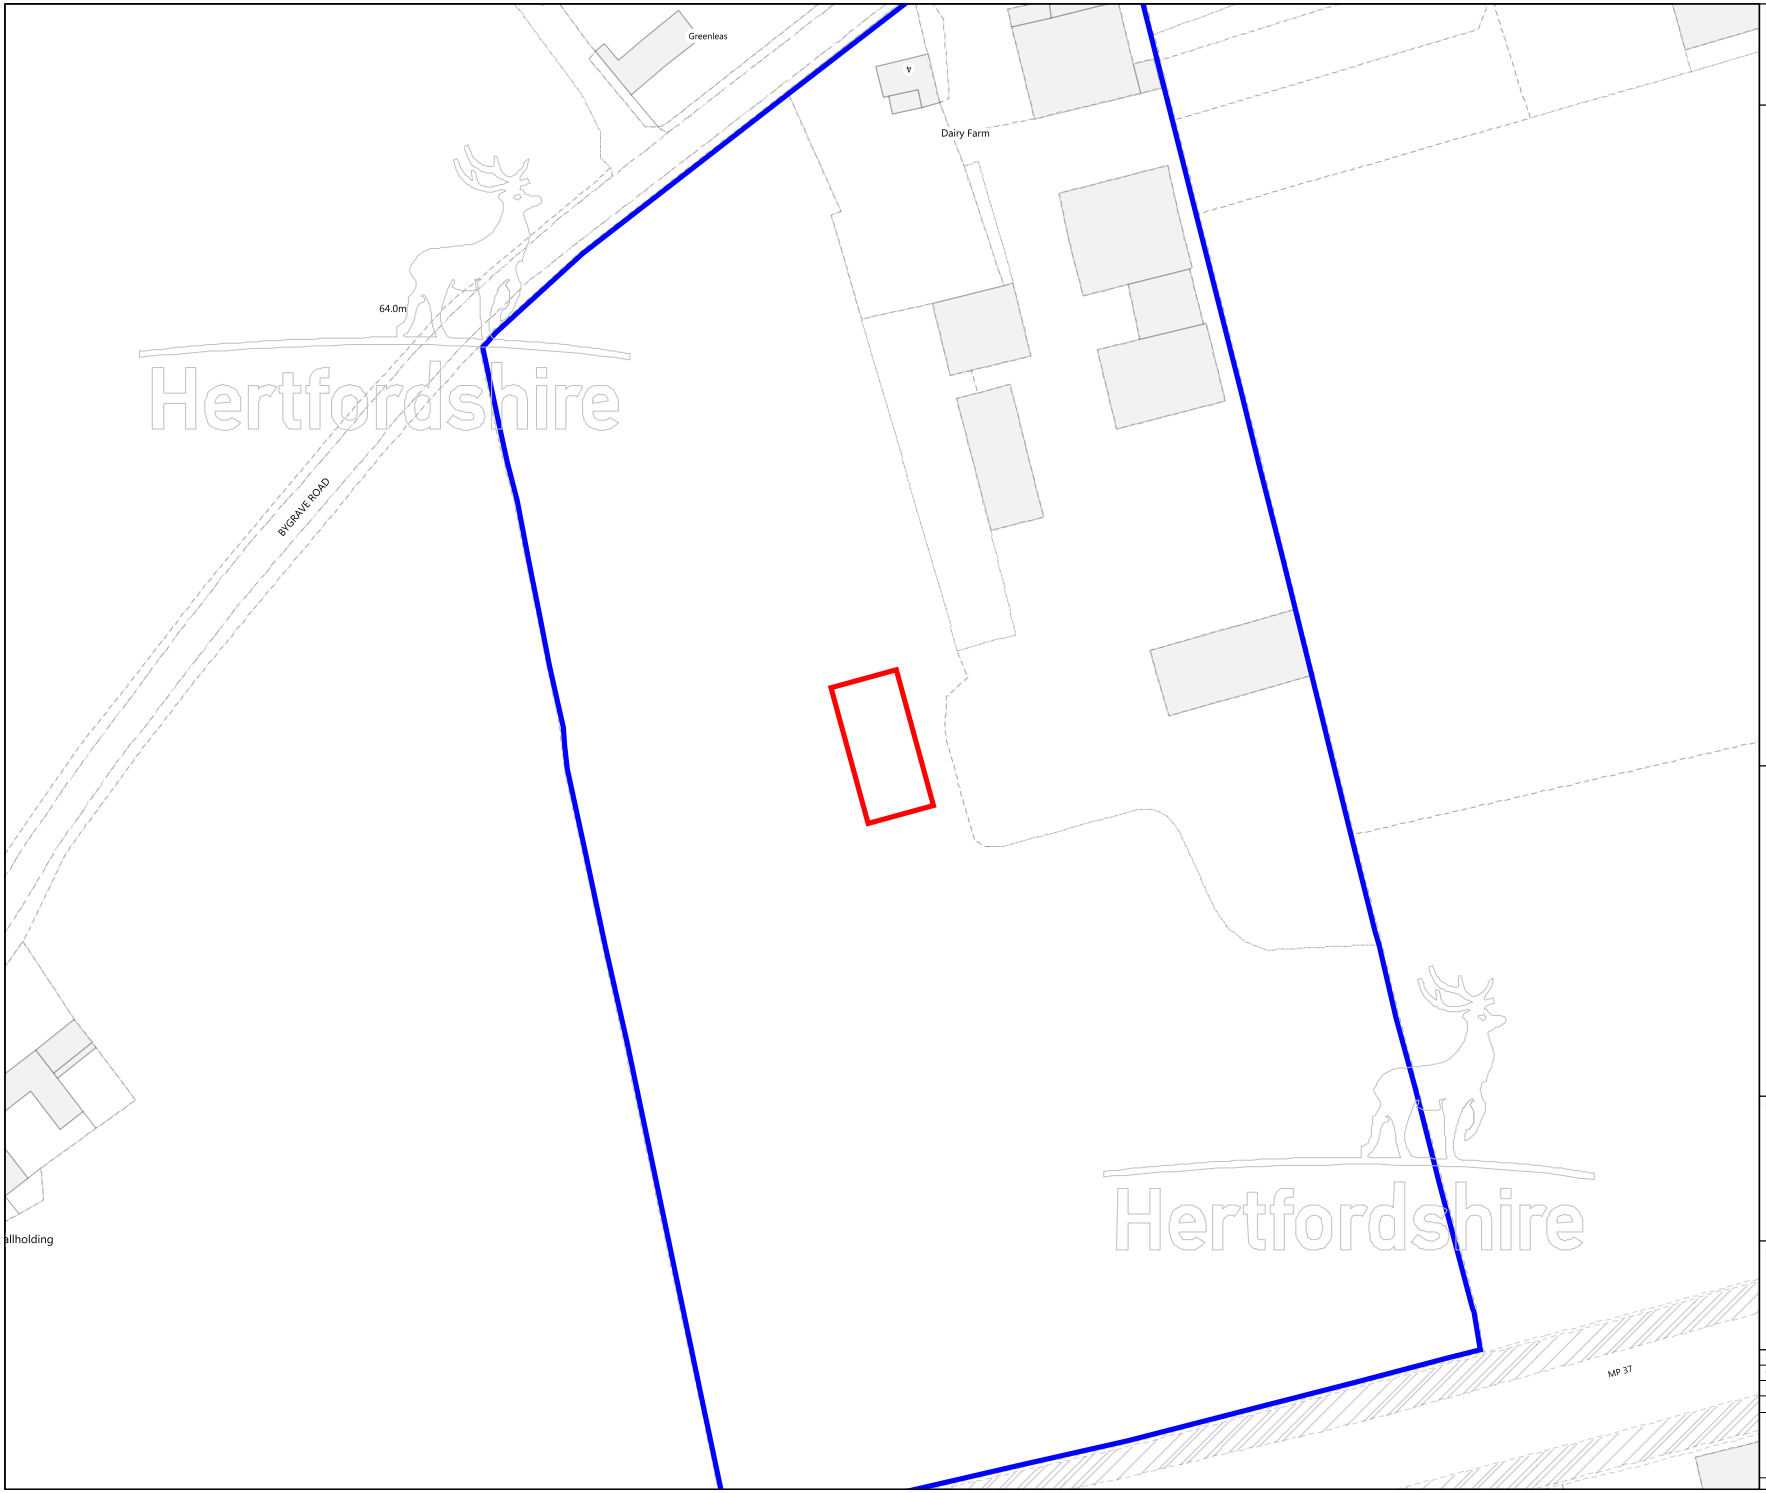


© Crown copyright and database rights 2018 Ordnance Survey 100019606

You are not permitted to copy, sub-licence, distribute or sell any of this data to third parties in any form

N

New Building
Site

Hertfordshire

Resources
Hertfordshire County Council
County Hall
Hertford SG13 8DQ

PROJECT

Dairy Farm - New Building
Bygrove Road
Baldock

DRAWING TITLE

Location Plan

| | |
|---|---|
| DRAWN | J. Nunn |
| CHECKED | |
| DATE | 22/03/2018 |
| SCALE | 1:1250 |
| PLAN NO. | REVISION |

RE 2973

22.03.18