Ref : 33681

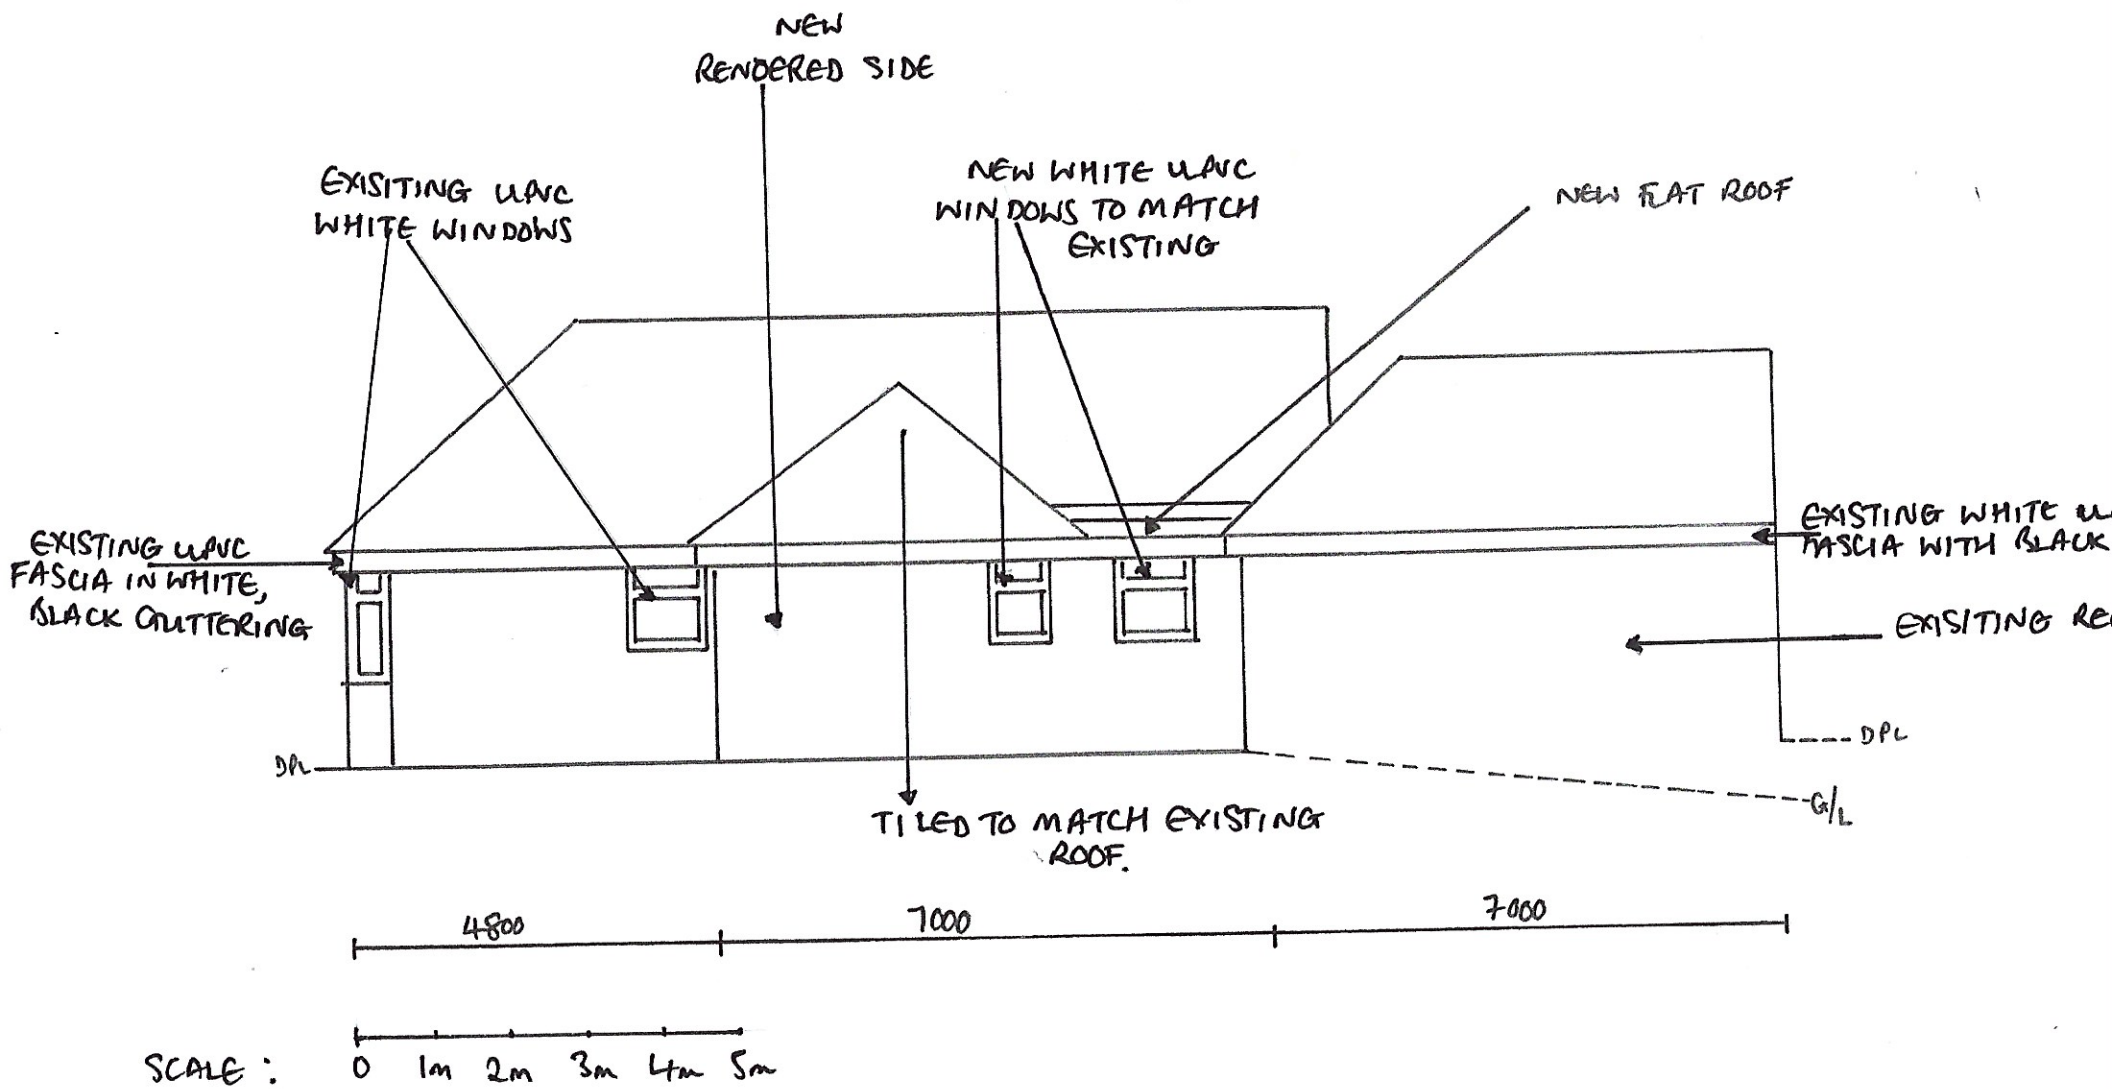

Scale 1:100 0 100 200

PROPOSED RIGHT SIDE ELEVATION

MRS W. FLORA PP-06869672

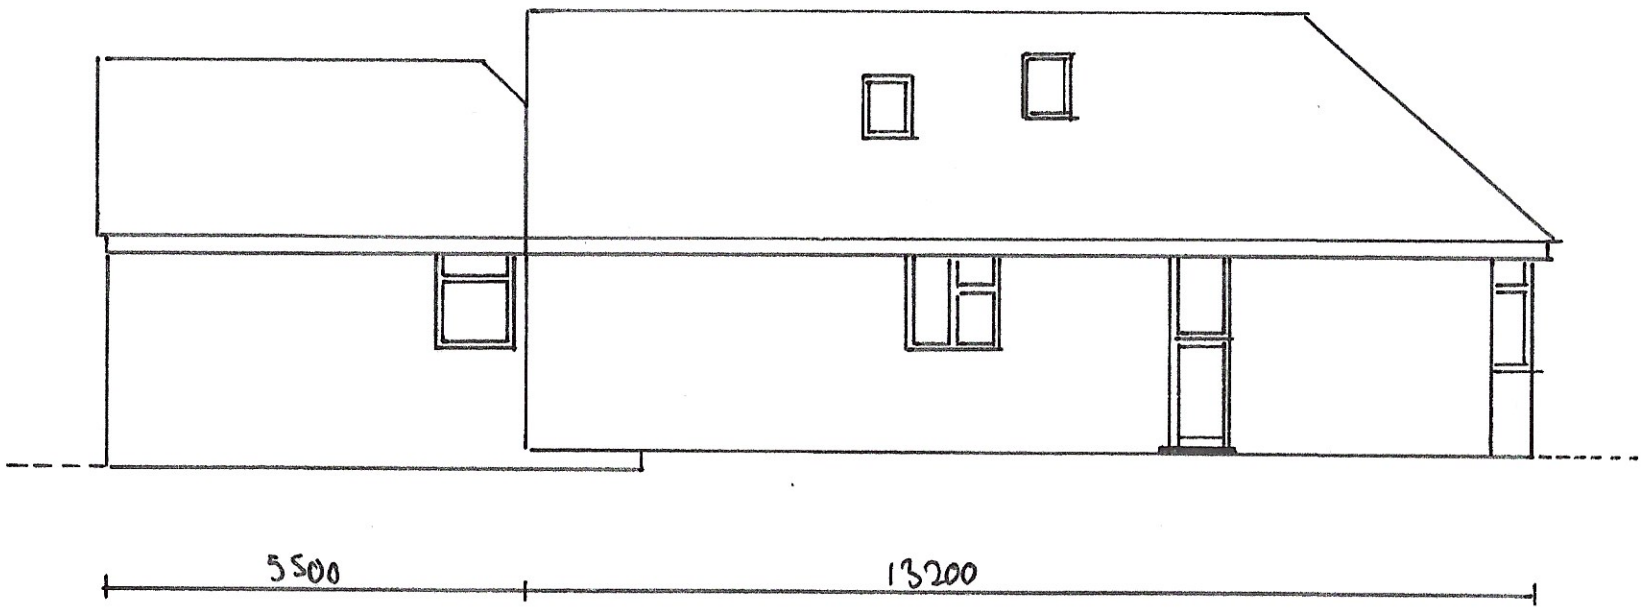

PROPOSED LEFT SIDE ELEVATION

FLORA

SCALE 1:100

Ref: 33687

PROPOSED FRONT ELEVATION.

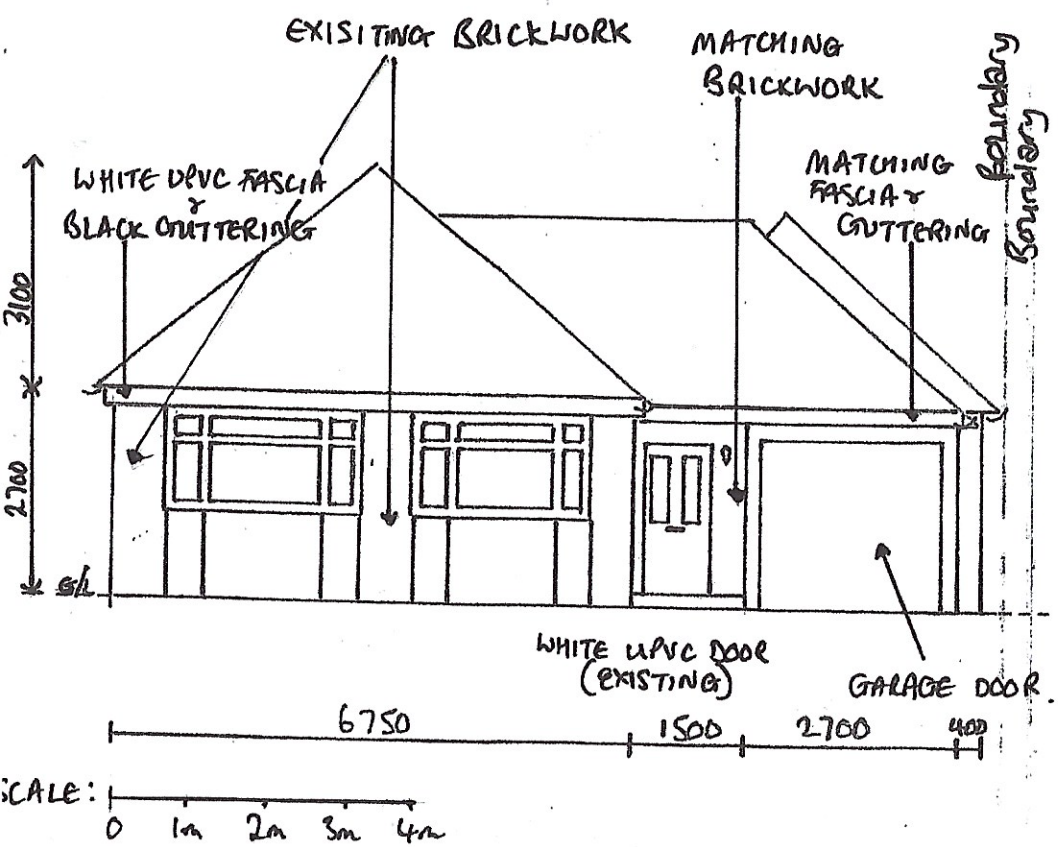

EXISTING FRONT ELEVATION.

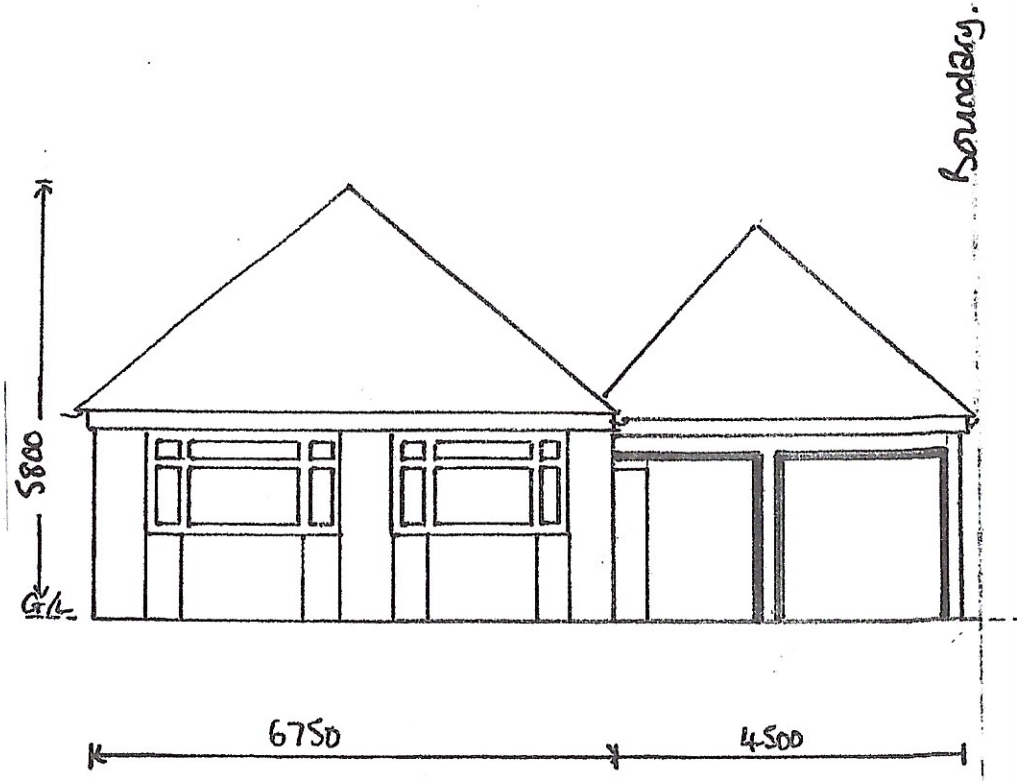

Your Ref: PP-06869672

FORA; SCALE 1:

FLORA



SCALE 1:100

EXISTING REAR ELEVATION



PROPOSED REAR ELEVATION

SCALE 1:1