

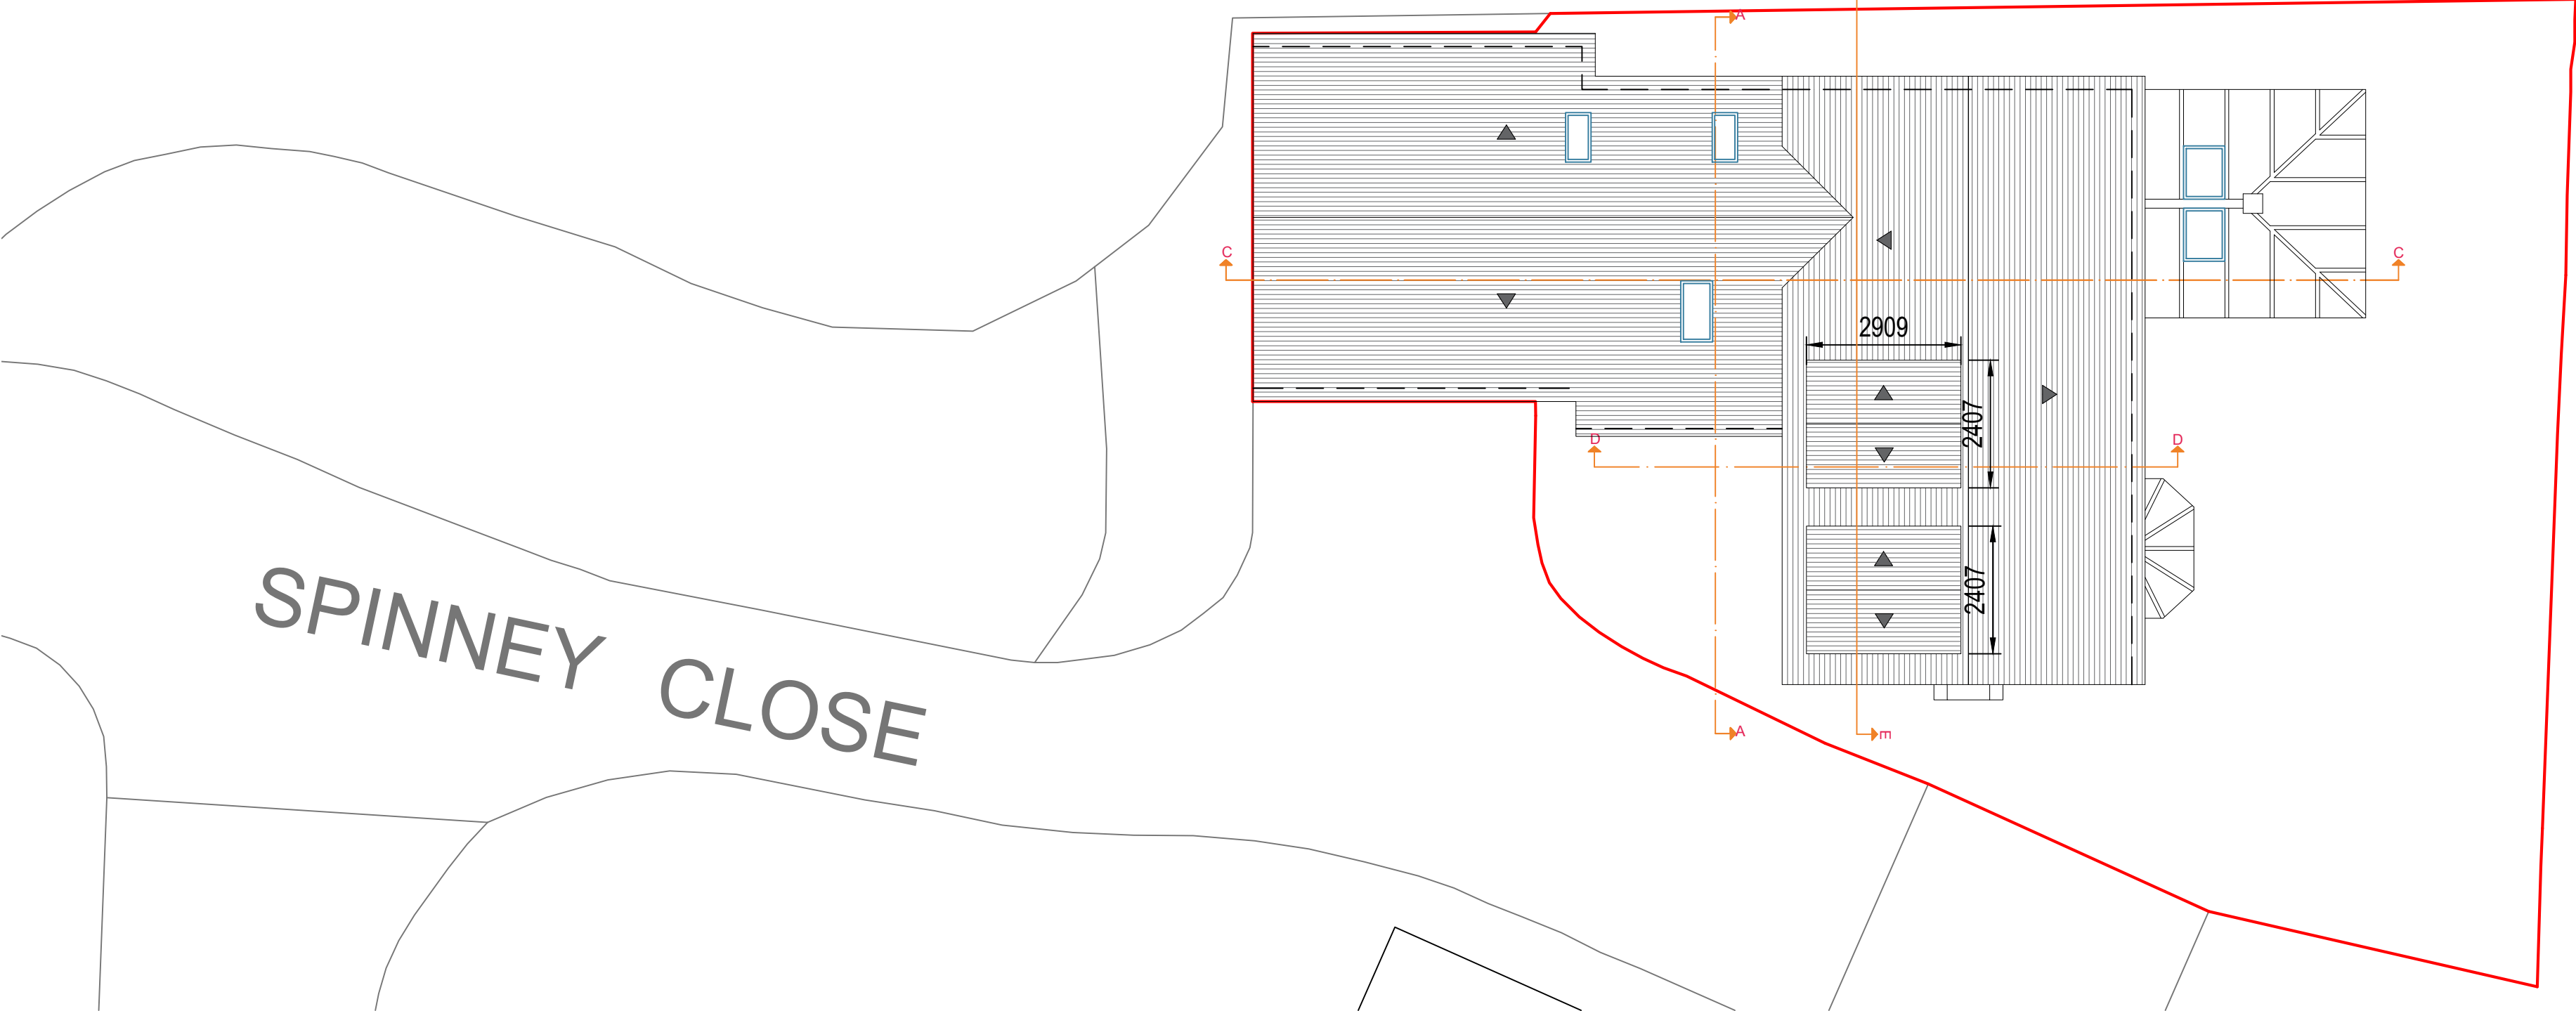


NOTE: NOT FOR CONSTRUCTION

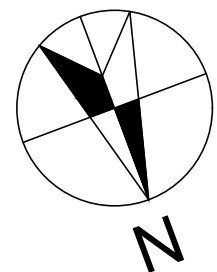


SITE LOCATION PLAN 1:1250

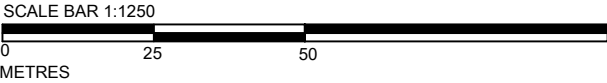

KEY: — SITE BOUNDARY



PROPOSED SITE BLOCK PLAN 1:100

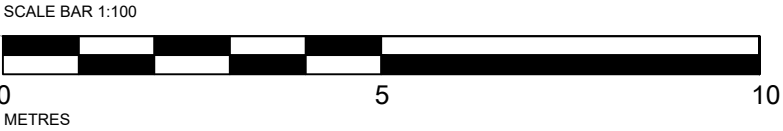

Copyright in design of this drawing is the property of BAYA

• Reproduction in whole or in part is forbidden without written permission from BAYA • All dimensions to be cross checked on site prior to construction. Any discrepancies to be reported to BAYA immediately • Print out to actual size. • Copyright in design of this drawing is the property of BAYA	3 Spinney Close SG4 9PD
	Date:15/10/2024
	Scale: As noted @ A2
	Drawing Code: 3/SC-02
	Revision: R0
	Site Block Plan



0800 246 5779 info@bayadesign.co.uk
13 Clifton Vale, Bristol, BS8 4PT