




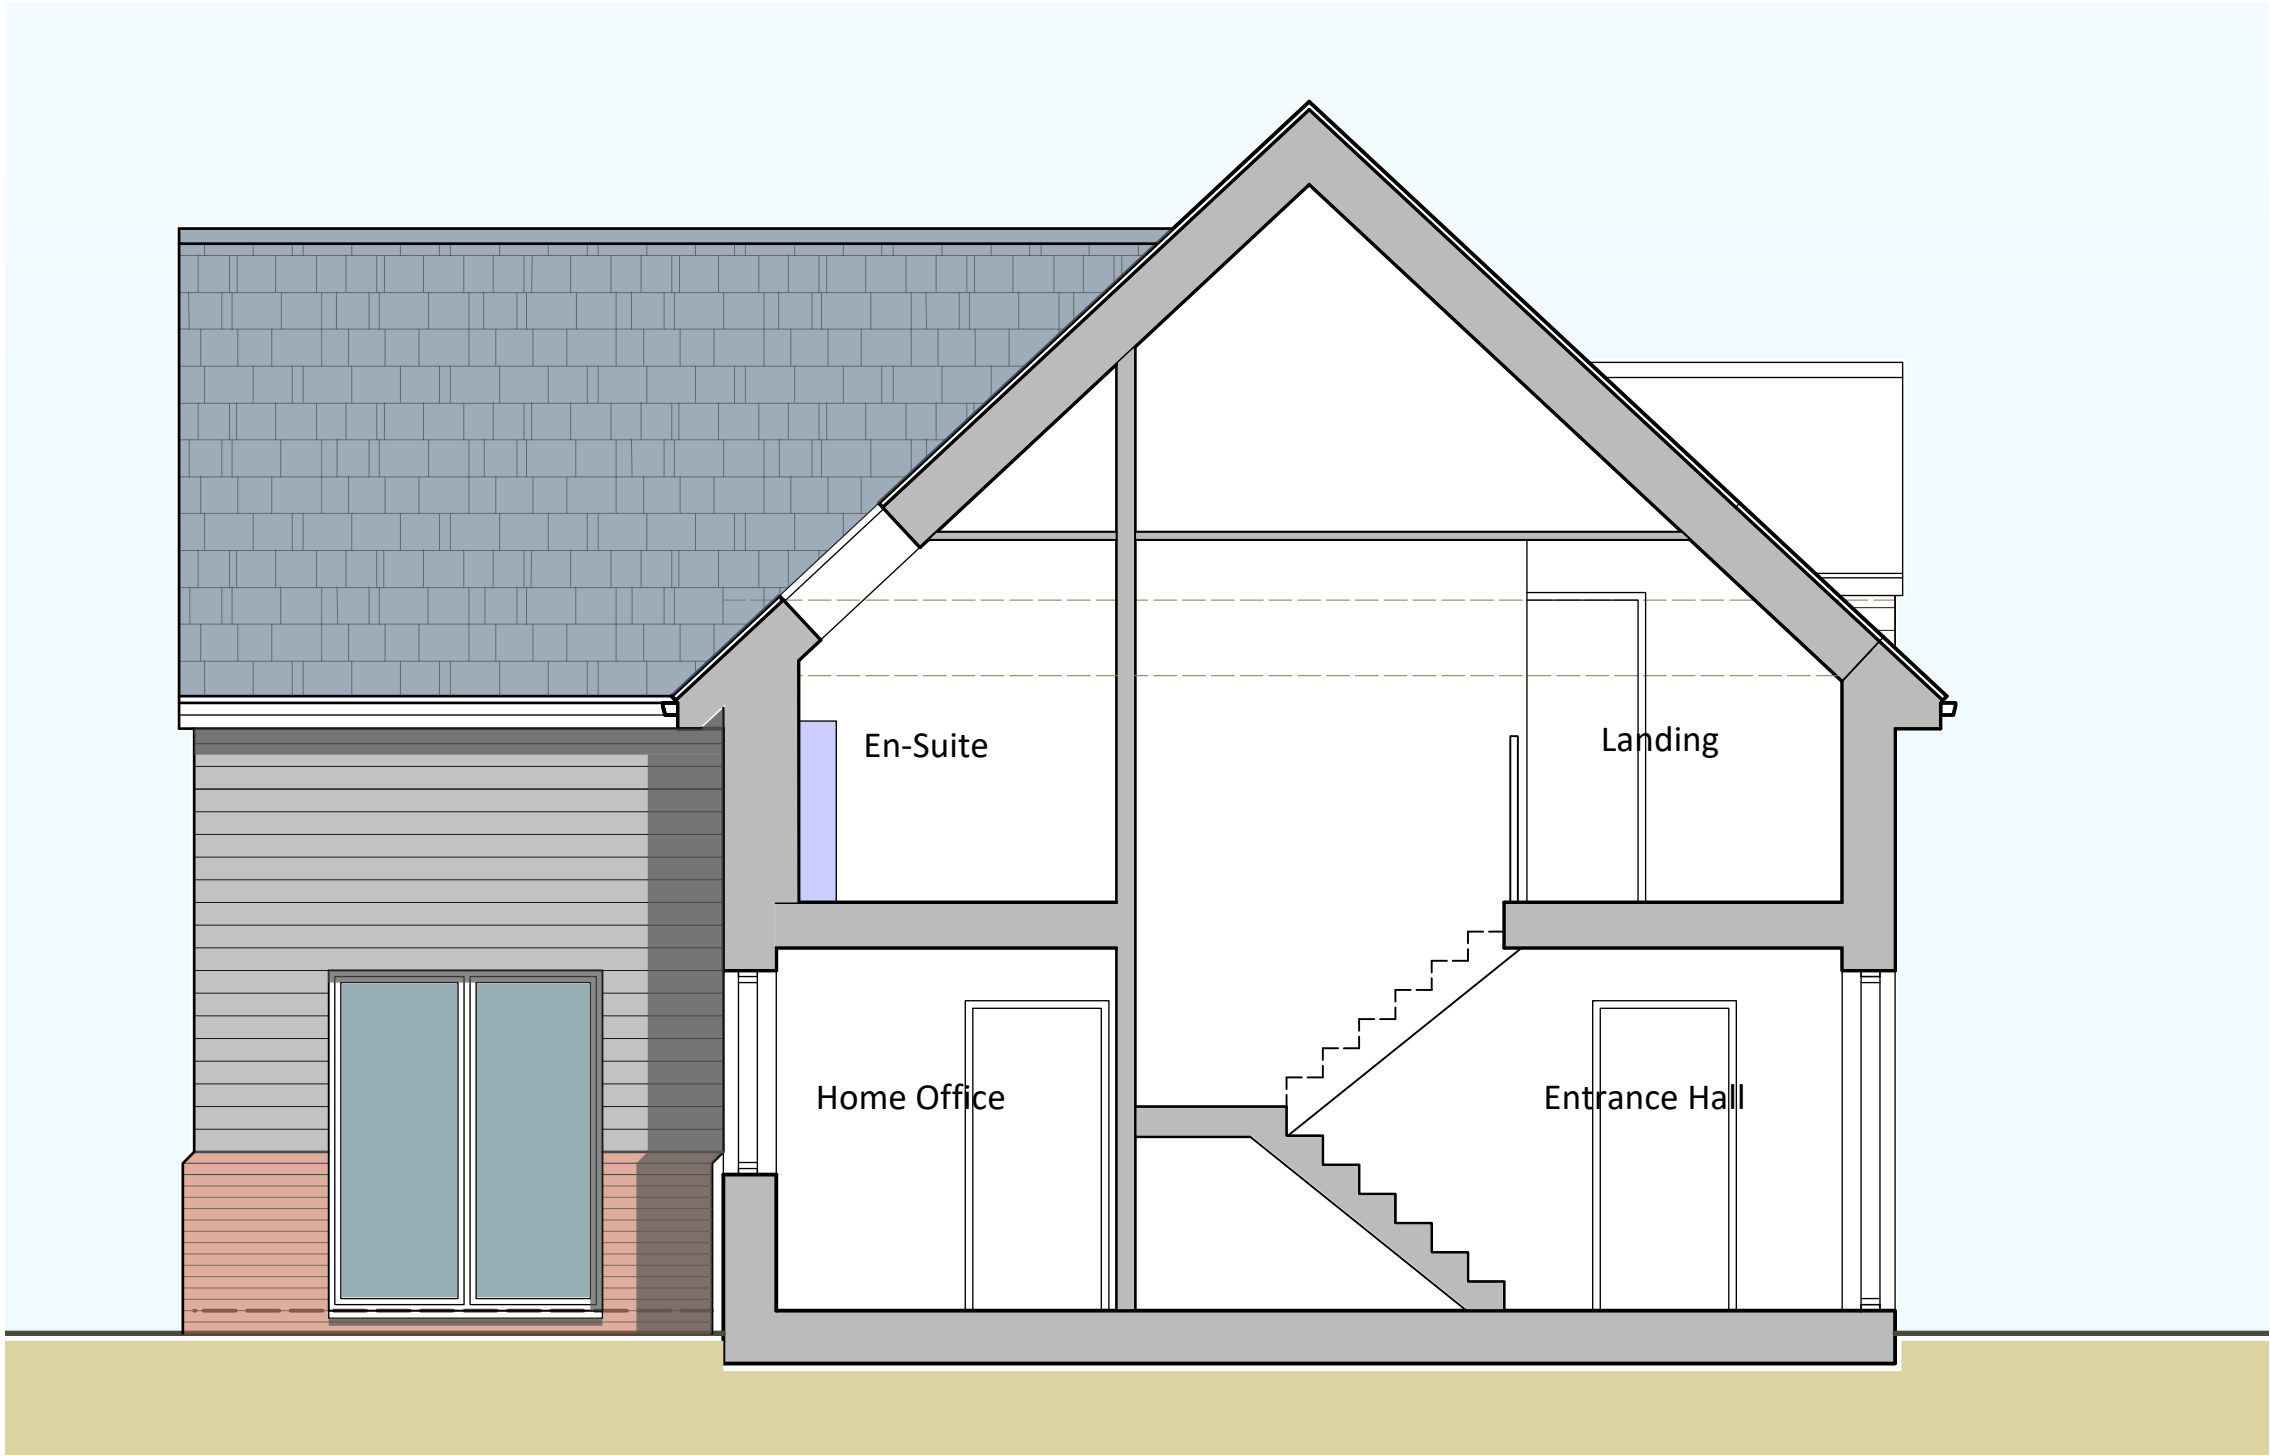

Section A-A

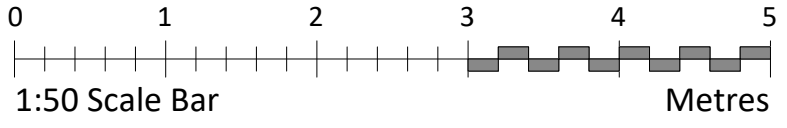

Section B-B

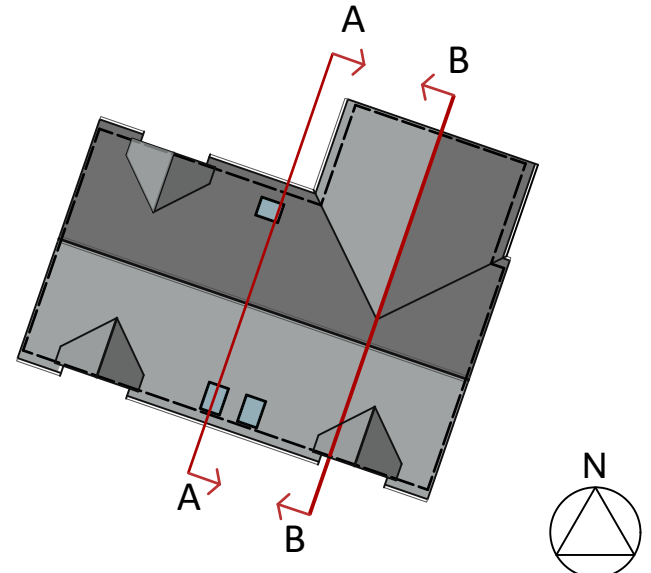

A	12/11/2025	Pitch Roof Added to Dormer Windows	
REVISION	DATE	AMENDMENT	
ANY ORDNANCE SURVEY DATA USED IS BASED UPON THE ORDNANCE SURVEY MAP WITH THE SANCTION OF THE CONTROLLER OF H.M. STATONARY OFFICE. CROWN COPYRIGHT RESERVED. ORDNANCE SURVEY LICENCE NUMBER US0153.			
NO RESPONSIBILITY CAN BE TAKEN FOR ANY RELIANCE BASED ON THE INFORMATION CONTAINED HEREIN.			
 SURVEYORS PLANNERS ARCHITECTS HERTFORDSHIRE NORFOLK WARWICKSHIRE SOMERSET Phone (01279) 771188 E-mail post@sworders.com			
SCHEME: GLEBE HOUSE, HINXWORTH BALDOCK.SG7 5HB			
TITLE: PLOT 4 SECTIONS			
SCALE 1:50	PAPER SIZE A2L	DRAWN BY CW 5/29/2025	CHECKED BY TA 5/29/2025
CLIENT NO. SMY3507		DRAWING No. 224420-PL-04-200	
		A	
© Copyright 2022, Sworders. All rights reserved. The contents of this drawing remain the sole property of Sworders and must not be copied or reproduced without prior permission.			