




This drawing is the property of Andrew Belson Arboricultural Consultant. Copyright is reserved by him and the drawing is issued on the condition that it is not copied, reproduced, retained or disclosed to any unauthorised person either wholly or in part without the consent of Andrew Belson.

NOTES Based on survey drawing 25788 Rev 1 and Planning Layout 10355-1002 Rev B and Access Road Proposal 2024-03-06

The original of this drawing was produced in colour - a monochrome copy should not be relied upon.

KEY

- GRADE A TREES
- GRADE B TREES
- GRADE C TREES
- GRADE U TREES
- ROOT PROTECTION AREA
- CANOPY OUTLINE - INDIVIDUAL TREE
- CANOPY OUTLINE - GROUPS
- CANOPY OUTLINE - FUTURE POTENTIAL
- TREES IMPLICATED FOR REMOVAL
- INDICATIVE SHADE AREA

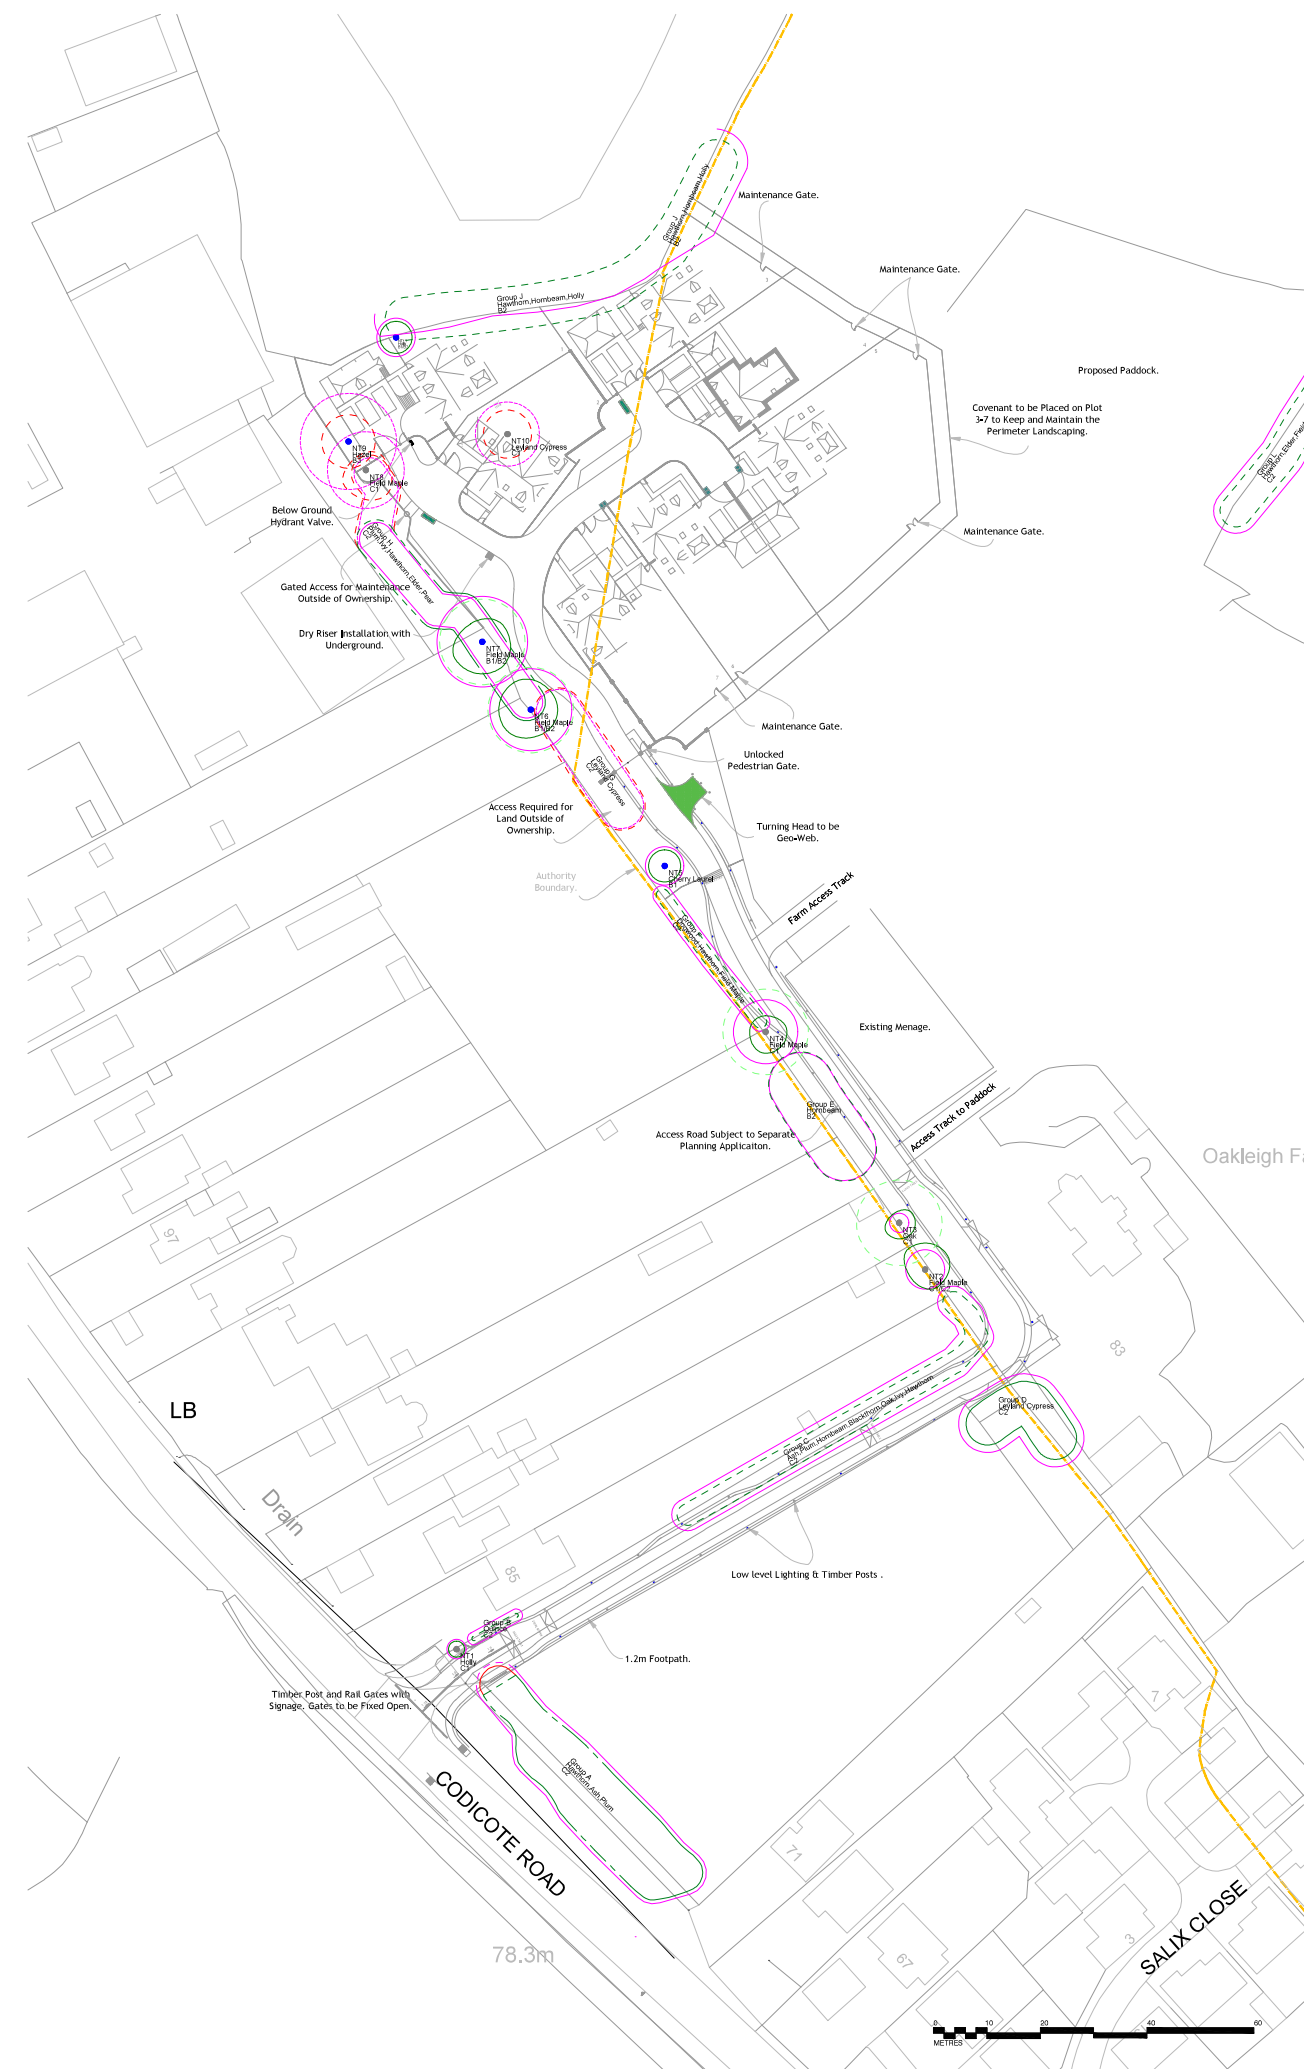

B	Revised layout	18.10.2024
A	Updated plans	7.4.2021
O	Original issue	3.6.2019
Rev	Description	Date

Purpose of Issue

Planning



The Tree House, 1a First End
Station Road, Uppington
Oakham LE15 9TX
t: 01572 829637
e: info@belsontreesurvey.co.uk
c: belson

Kingshall Estates (UK) Ltd

Project
Land at Oakleigh Farm,
Codicote Road, Welwyn

Drawing Title ARBORICULTURAL IMPACT PLAN			
Drawn AMB	Checked --	Reviewed --	Date 18/10/2024
Job No. 3754	Scale 1:500	Sheet Size A1	Revision
Drawing Number 3754/Oakleigh/VH-LFP			