


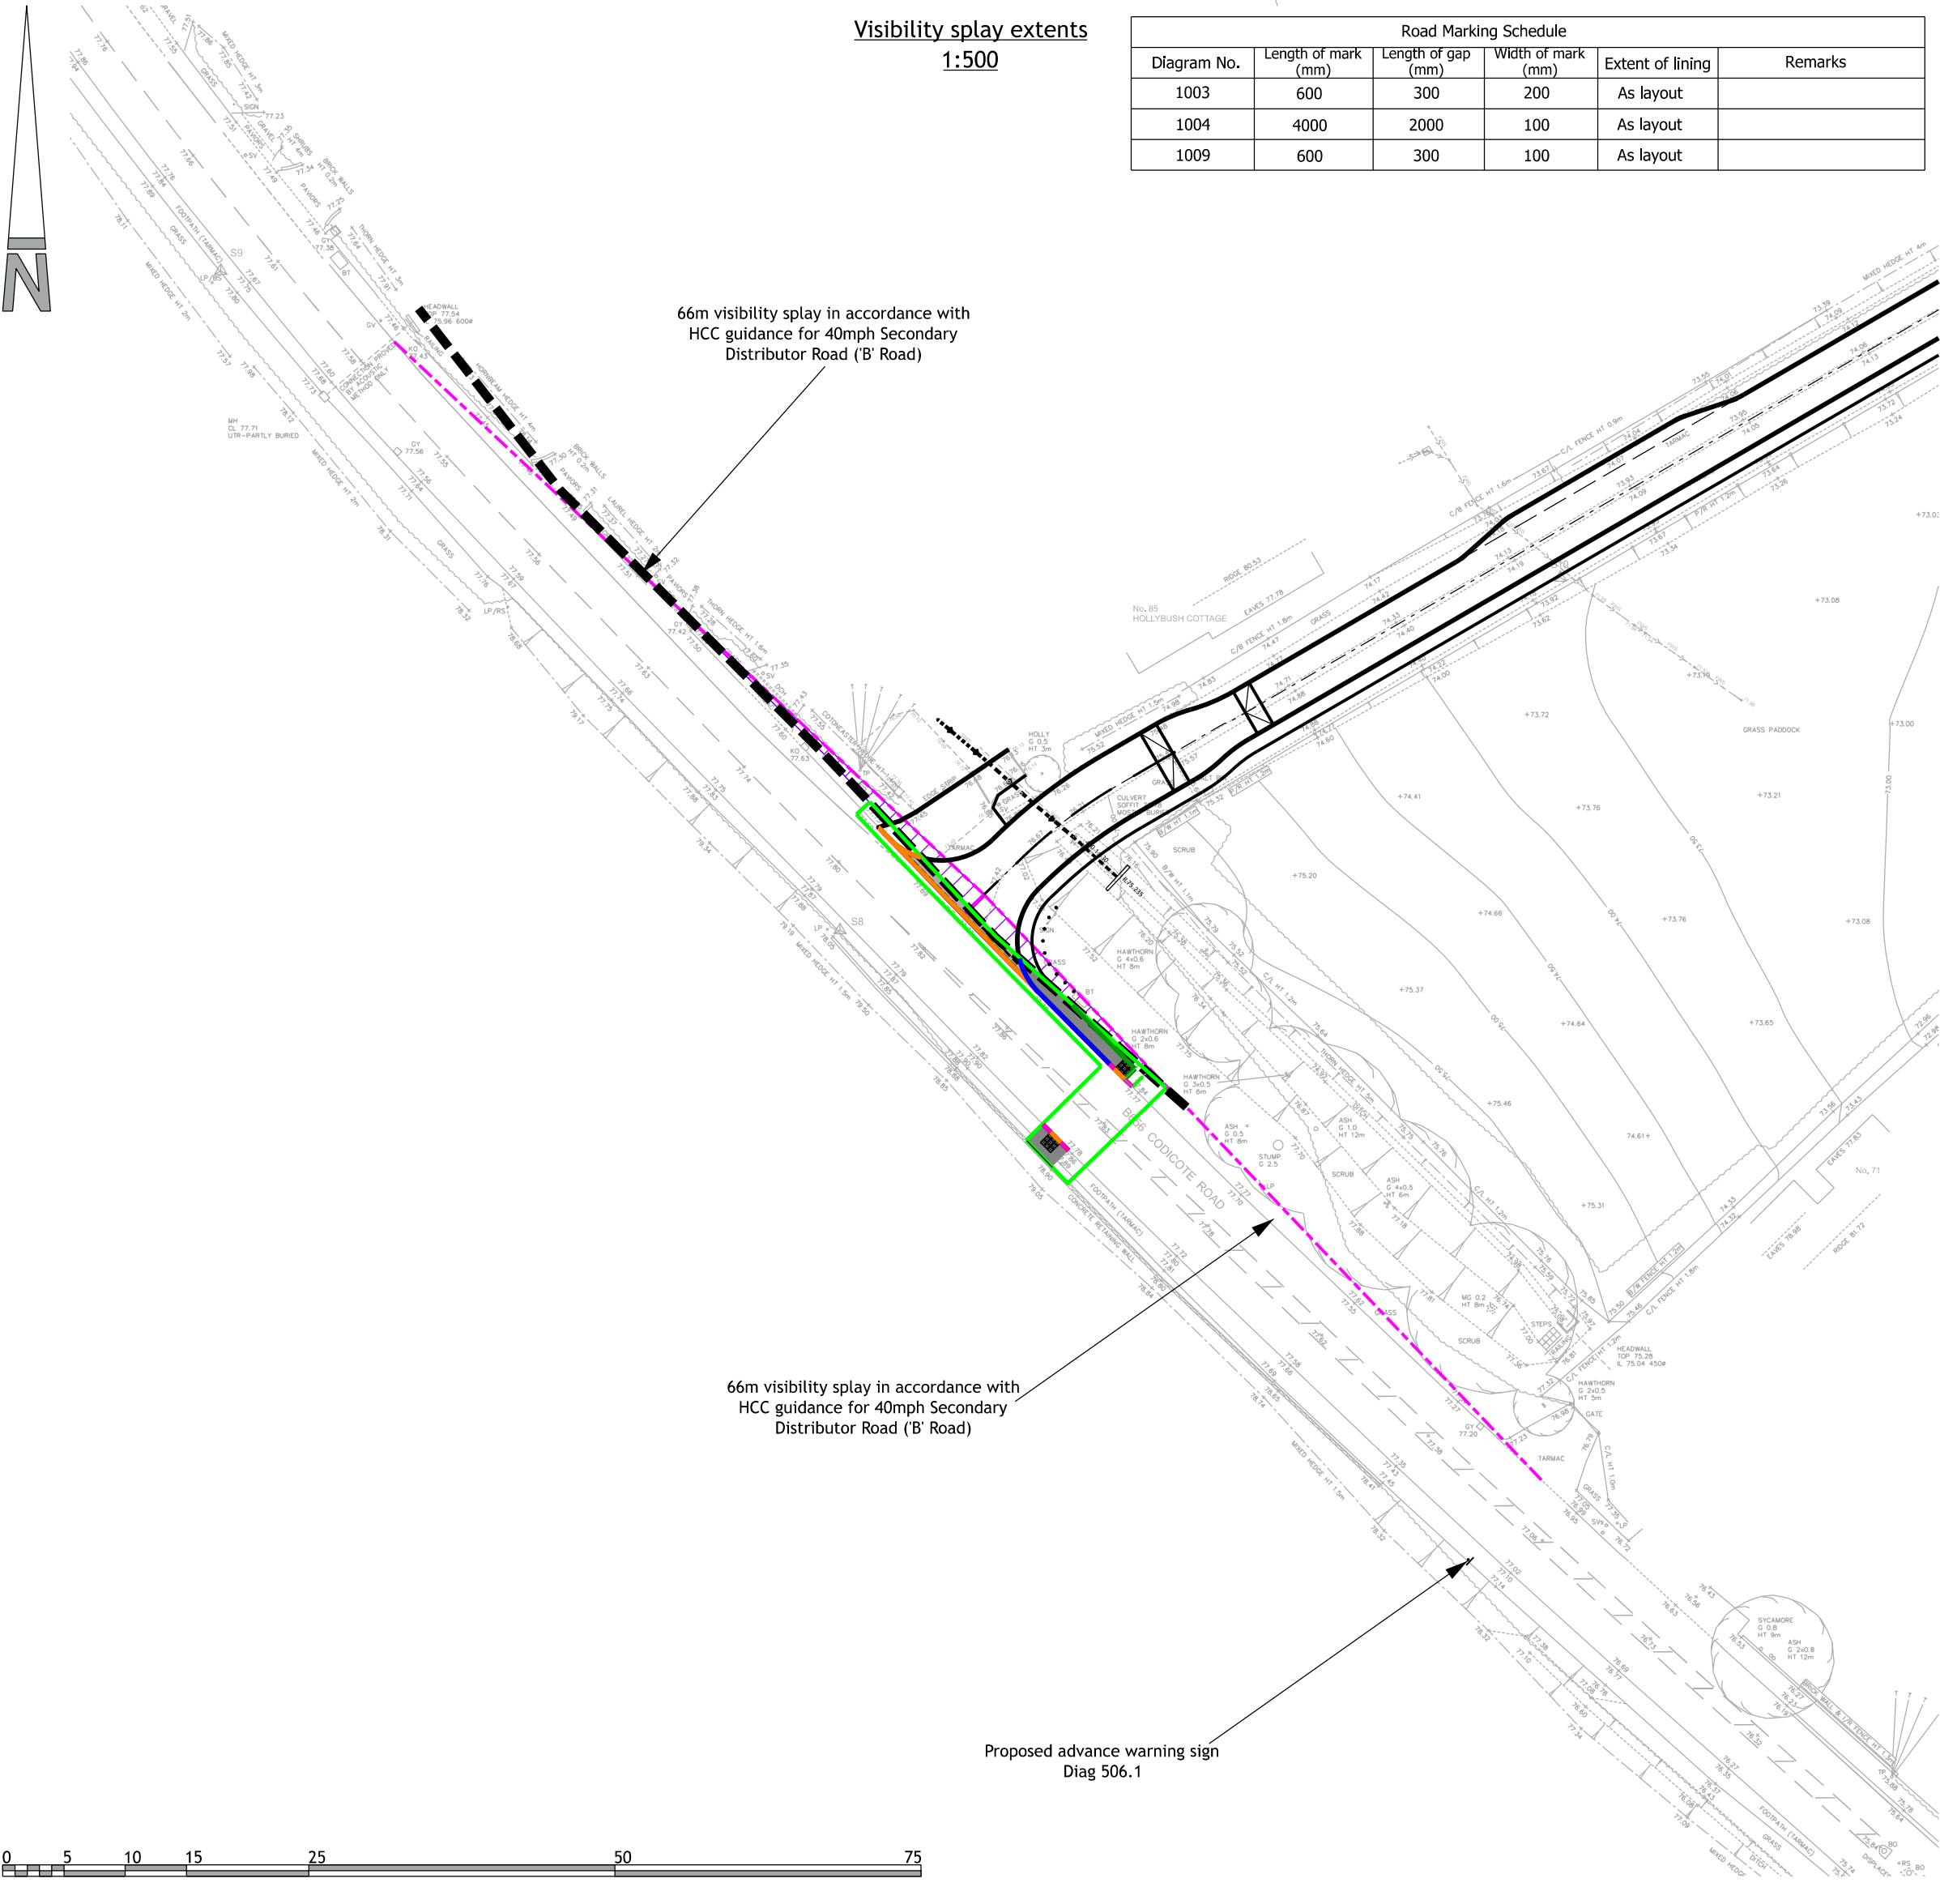

- NOTES
- Contractors must check all dimensions on site. Only figured dimensions are to be worked from. Discrepancies must be reported to the Architect or Engineer before proceeding. © This drawing is copyright.
 - All plans and drawings are drawn true to stated scales and can be used for the purpose of planning only. Responsibility is not accepted for errors made by others in scaling from this drawing.
 - Reproduced from OS Sitemap © by permission of Ordnance Survey on behalf of The Controller of His Majesty's Stationery Office. © Crown copyright 2008. All rights reserved. Licence number 100007126.
 - Until technical approval has been obtained from the relevant authorities, all drawings are issued as preliminary and not for construction. Should the Contractor commence site work prior to approval being given it is entirely at their own risk.
 - The designer, developer and contractor shall comply with all current requirements in relation to health, safety and welfare.
 - Exact location and level of all existing sewers, drains and services to be checked on site before commencing works.
 - All sewers must be laid from outfall working upstream. Precise depth of outfalls to be checked prior to proceeding with any other works.
 - No surface water shall drain from private land or un-adoptable highway onto adopted highway or vice versa.
 - All signs and road markings to be in accordance with "The Traffic Signs Regulations and General Directions 2016". Standard sizes are to be used unless stated otherwise.
 - Line marking: Thermoplastic road marking to be carried out in accordance with D.O.T. guidelines by road marking Contractor.
 - Visibility, intervisibility and forward visibility envelopes must be kept clear of all obstructions. Where landscaping is consented to in these areas, the mature height of all planting must be limited to less than 600mm in perpetuity.
 - Junction arrangement based on approved access plan B02913-SWH-ZZ-XX-DR-C-0510-P02.

SAFETY, HEALTH AND ENVIRONMENTAL

In addition to the hazards, risks normally associated with the type of work detailed on this drawing, note the following significant risks and information.


Construction:

- There is a moderate risk of asbestos being present on site. An asbestos survey should be undertaken with all identified asbesto to be disposed safely to a licenced tip.
- Works are in or adjacent to live highways and construction traffic.
- The Contractor should make all necessary enquiries and take all necessary measures to identify the location of existing utilities and take relevant precautions.

For information relating to end use, maintenance, demolition, see the health and safety file.

It is assumed that all works will be carried out by a competent Contractor, where appropriate, to an approved method statement.

- KEY
- Site Boundary
 - Highway Boundary
 - 2.4x66m junction visibility splay
 - Major contour (500mm)
 - Minor contour (100mm)
 - Post and rail fence
 - Blacktop carriageway
 - Blacktop footway
 - Verge
 - Half battered kerb 125 x 255mm (HB2) laid with 125mm upstand
 - Bullnosed kerb 125 x 150mm (BN) laid at 25mm kerf, 0mm at pedestrian crossing points
 - Edging 150 x 50mm (EF)
 - Kerb transition
 - Tactile paving (Buff)

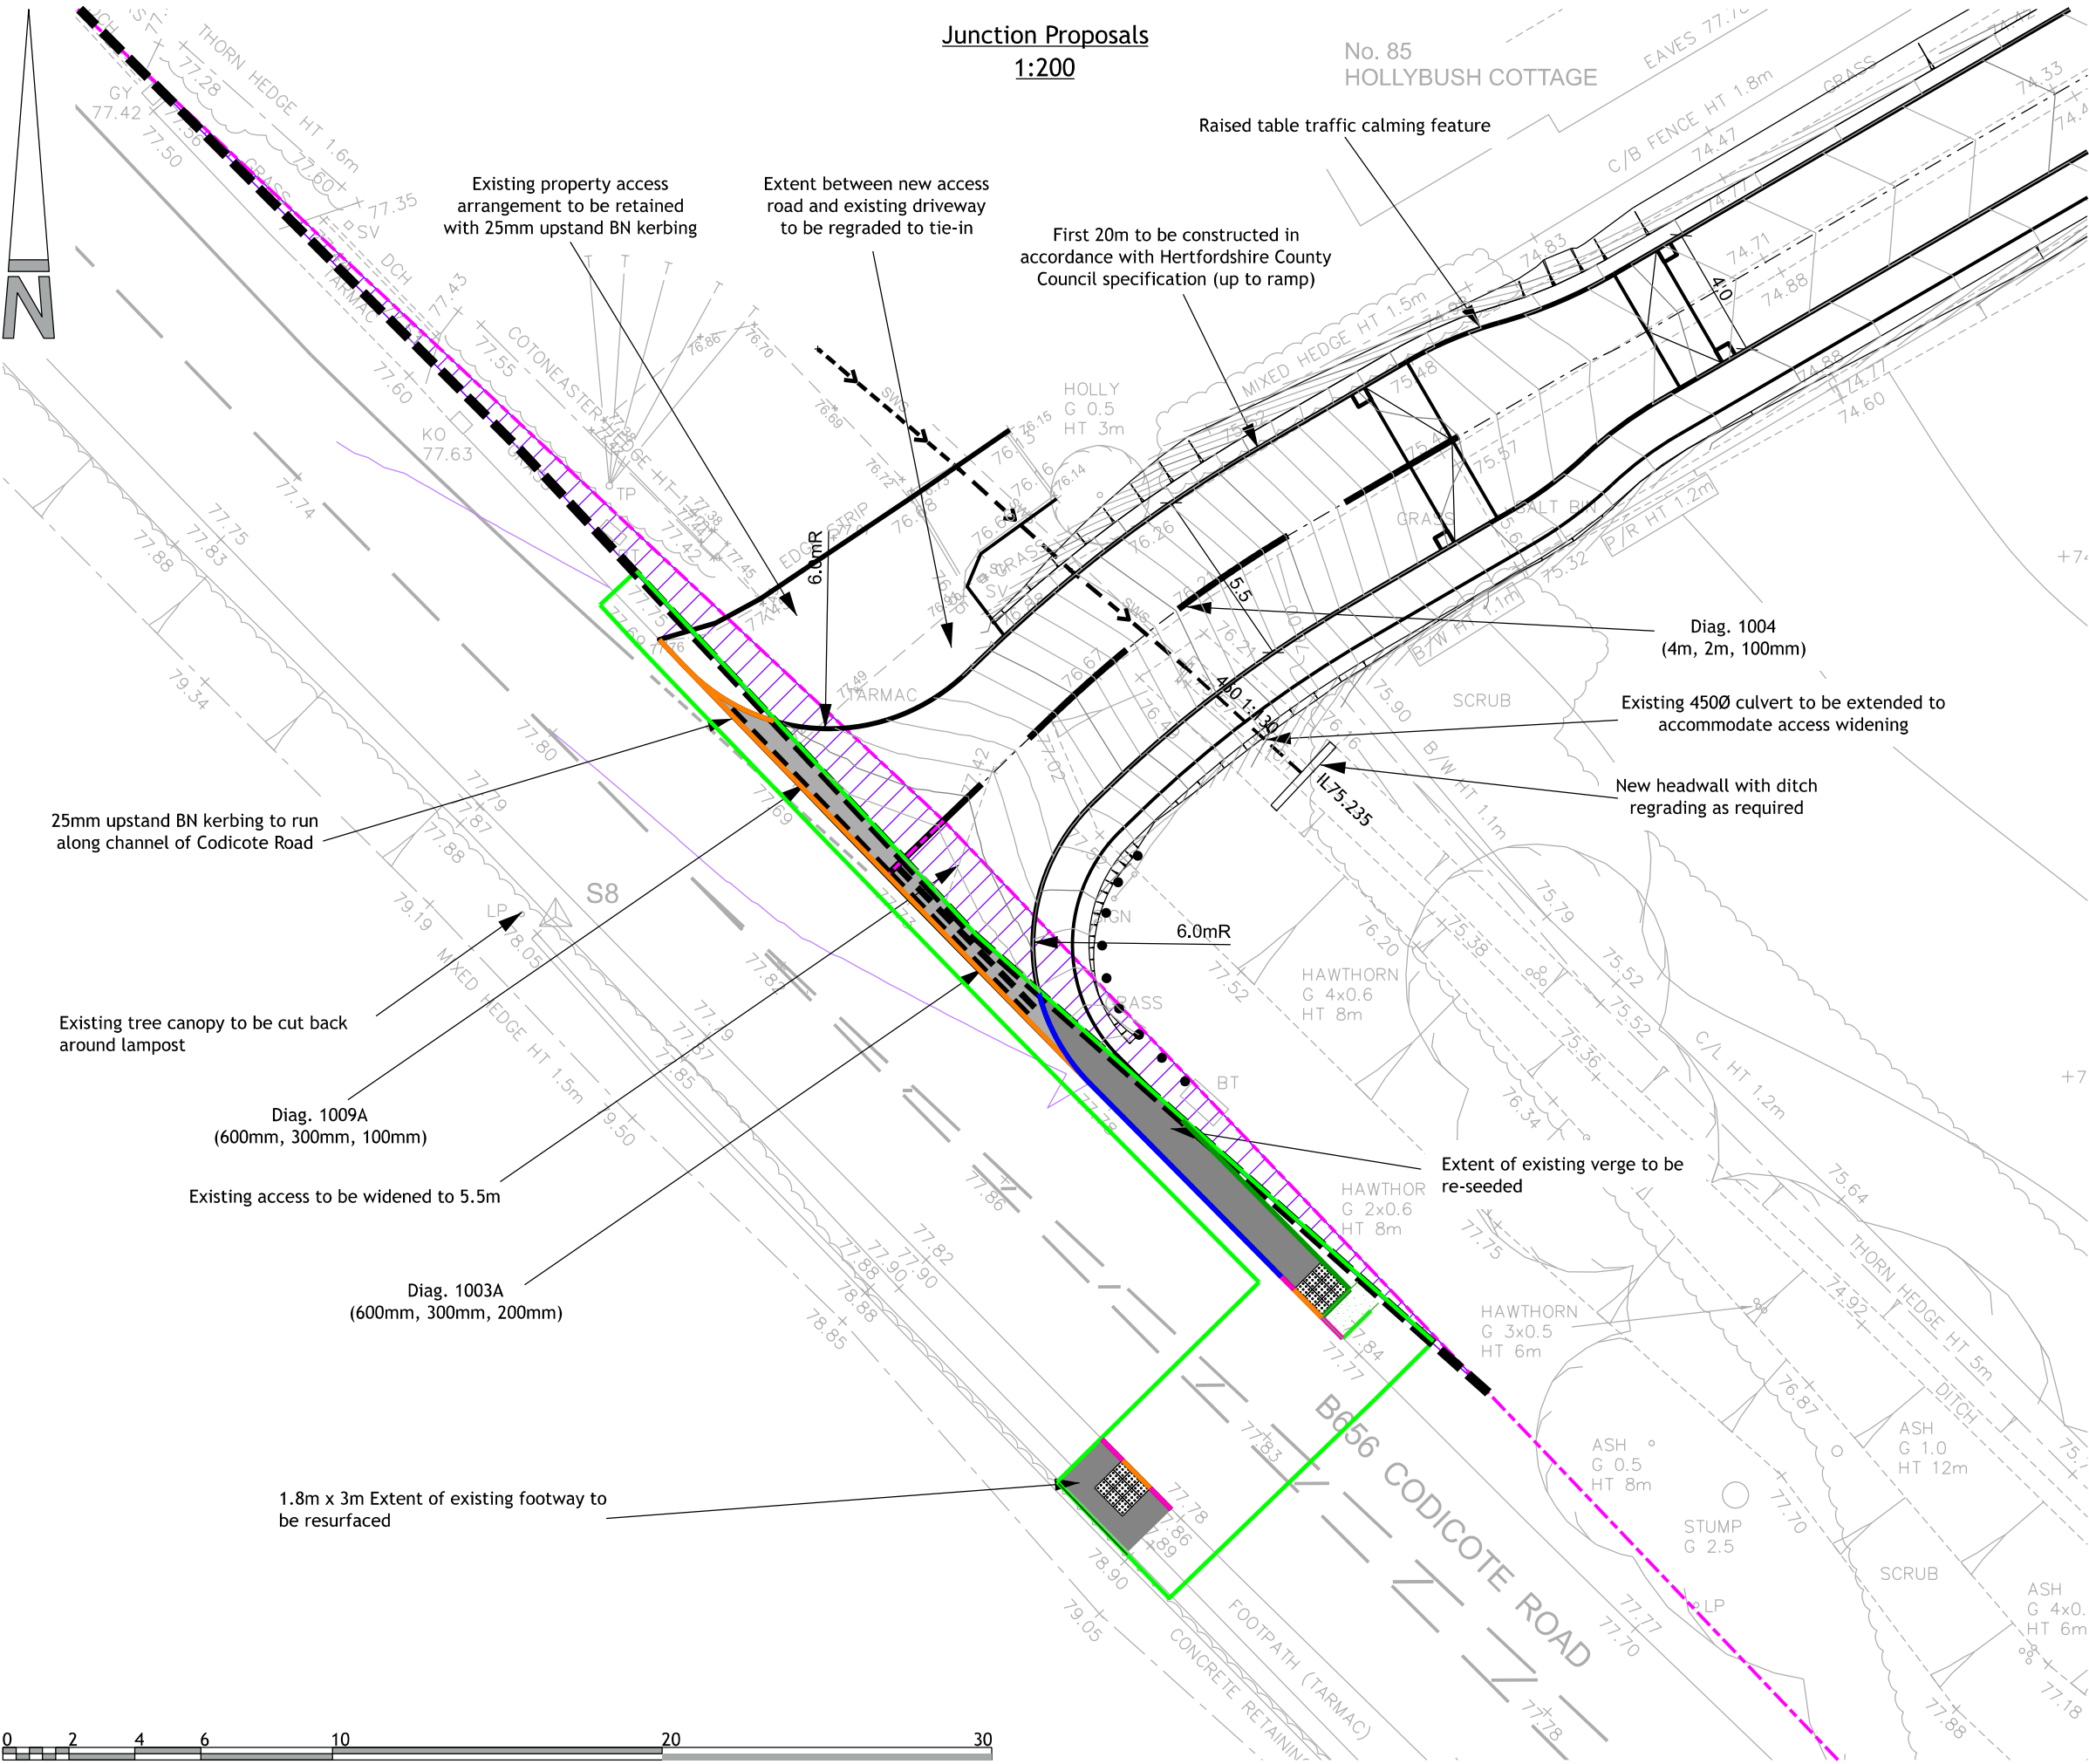

E	Updated following S278 comments	ShD	SD	30.05.24	
D	Updated following S278 comments	ShD	SD	10.05.24	
C	25mm upstand BN kerb added as per highways request	ShD	SD	26.03.24	
B	Footpath added as per highways request	ShD	SD	14.03.24	
A	Updated following RSA 1 response	ShD	SD	04.01.24	
REV	DESCRIPTION	DRN	CHD	DATE	
☐	PRELIMINARY	☐	INFORMATION	☐	TENDER
☐	CONSTRUCTION	☐	AS BUILT		

SCALE	AS SHOWN @ A2	DATE	NOVEMBER 2023
DRAWN	ShD	CHK	SD
DRAWING NO.	19367-OAKL-5-500	REV	E
TITLE	OAKLEIGH HEIGHTS WELWYN		
DETAILS	S278 ACCESS WORKS		

Woods Hardwick
Architecture Engineering Planning Surveying

BEDFORD : HEAD OFFICE
15-17 Goldington Road
Bedford MK40 3NH
T: +44 (0) 1234 268862
ONLINE: mail@woodshardwick.com | woodshardwick.com

BIRMINGHAM
Fort Dunlop, Fort Parkway
Birmingham B24 9FE
T: +44 (0) 121 6297784

PLEASE CONSIDER THE ENVIRONMENT BEFORE PRINTING THIS DRAWING