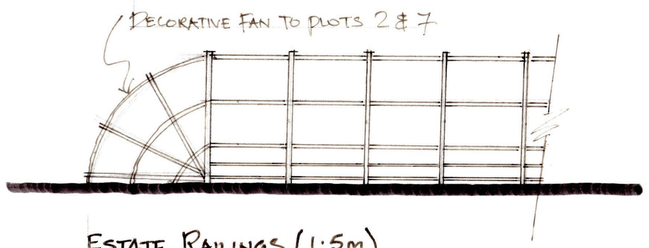

ESTATE RAILINGS (1·5m)

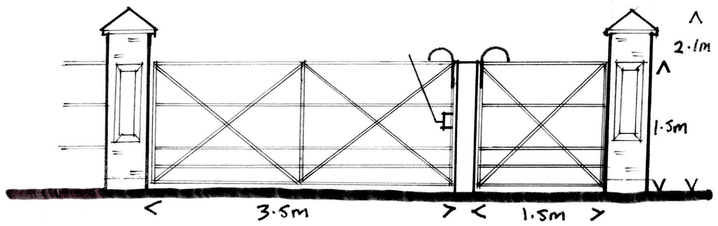

PLOT 1 - METAL GATE WITH SIDE PEDESTRIAN GATE

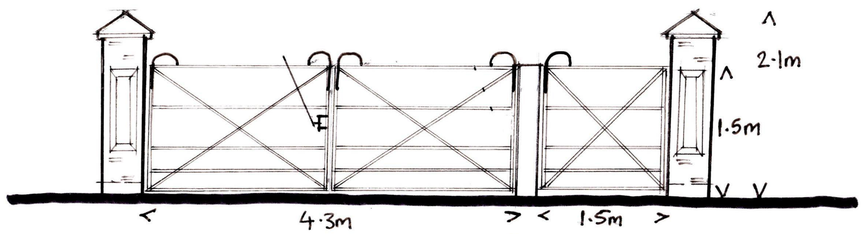

PLOT 3 & 7 - METAL GATES WITH SIDE PEDESTRIAN GATE

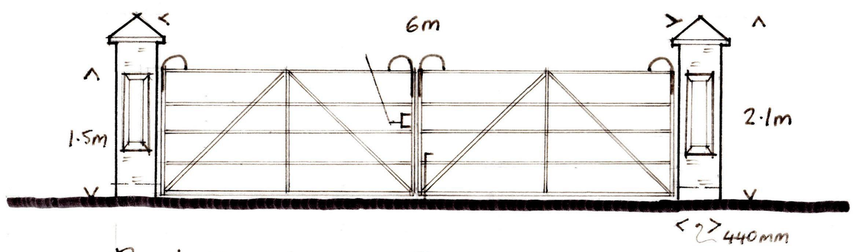

PLOT 4 - METAL GATES WITH PIERS

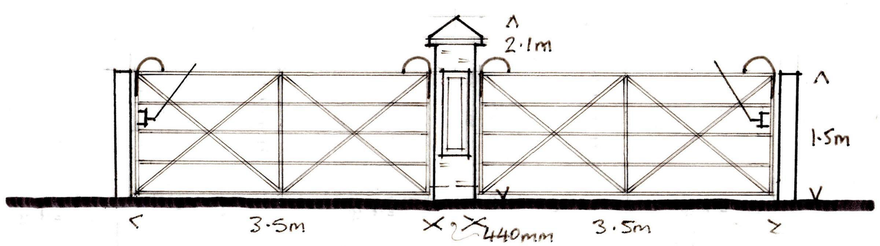

PLOT 5 & 6 - METAL GATES WITH PIER

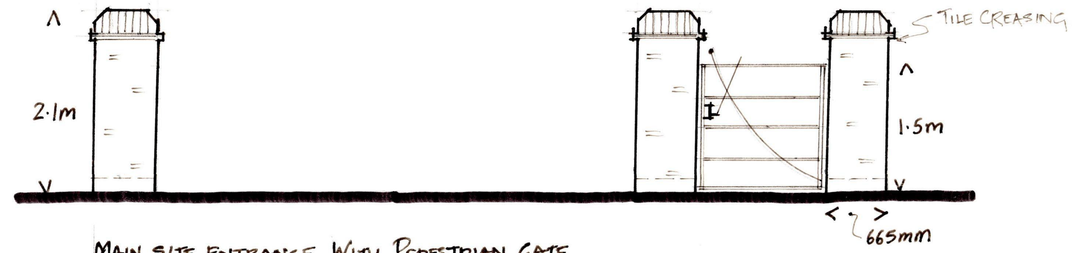

MAIN SITE ENTRANCE WITH PEDESTRIAN GATE

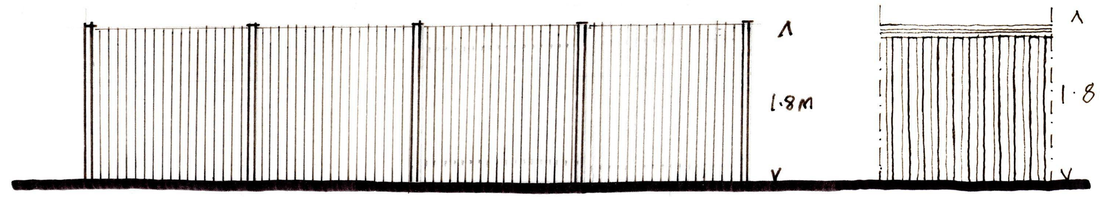

CLOSEBOARD FENCE

ACOUSTIC FENCE (1·8M)

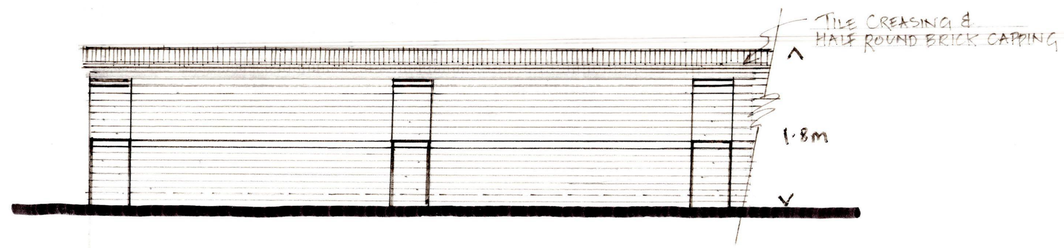

BRICK SCREEN WALL WITH BUTTRESS PIERS CAPPED WITH TILE CREASING & HALF ROUND BRICK

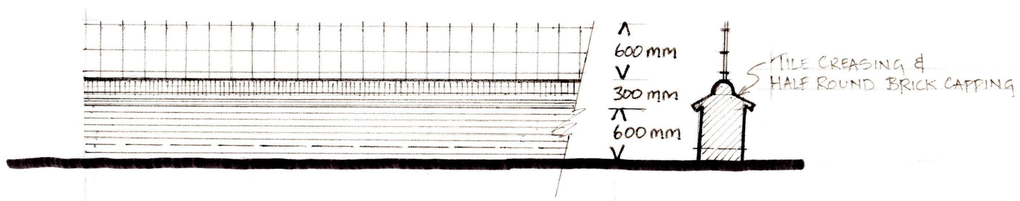

DWARF WALL WITH RAILINGS SECTION

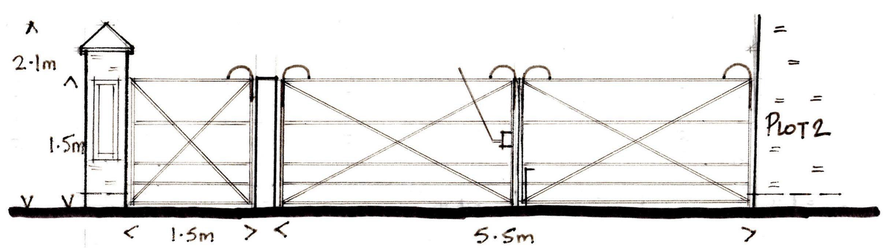

PLOT 2 - METAL GATES WITH SIDE PEDESTRIAN GATE

0 0.5 1 1.5 2.5 5
SCALE 1:50

NOTES

1. Contractors must check all dimensions on site. Only figured dimensions are to be worked from. Discrepancies must be reported to the Architect or Engineer before proceeding. © This drawing is copyright.
2. Reproduced from OS Sitemap ® by permission of Ordanance Survey on behalf of The Controller of Her Majesty's Stationery Office. © Crown copyright 2008. All rights reserved. Licence number 100007126.

REVISION	DESCRIPTION	DRN	CHD	DATE
A	MAIN SITE ENTRANCE UPDATED: VEHICULAR GATE REMOVED.	AT		23.09.2024

☐ PRELIMINARY ☐ INFORMATION ☐ TENDER
☐ CONSTRUCTION ☐ AS BUILT

SCALE 1:50 @ A2 DATE SEPT 2023
DRAWN NS CHK
DRAWING NO. 19359 115 REVISION A
TITLE OAKLEIGH FARM WELWYN
DETAILS BOUNDARY TREATMENT DETAILS

Woods Hardwick
Architecture | Engineering | Planning | Surveying

BEDFORD : HEAD OFFICE
15-17 Goldington Road
Bedford MK40 3NH
T: +44 (0) 1234 268862

BIRMINGHAM
Fort Dunlop, Fort Parkway
Birmingham B24 9FE
T: +44 (0) 121 6297784

ONLINE: mail@woodshardwick.com | woodshardwick.com

PLEASE CONSIDER THE ENVIRONMENT BEFORE PRINTING THIS DRAWING