
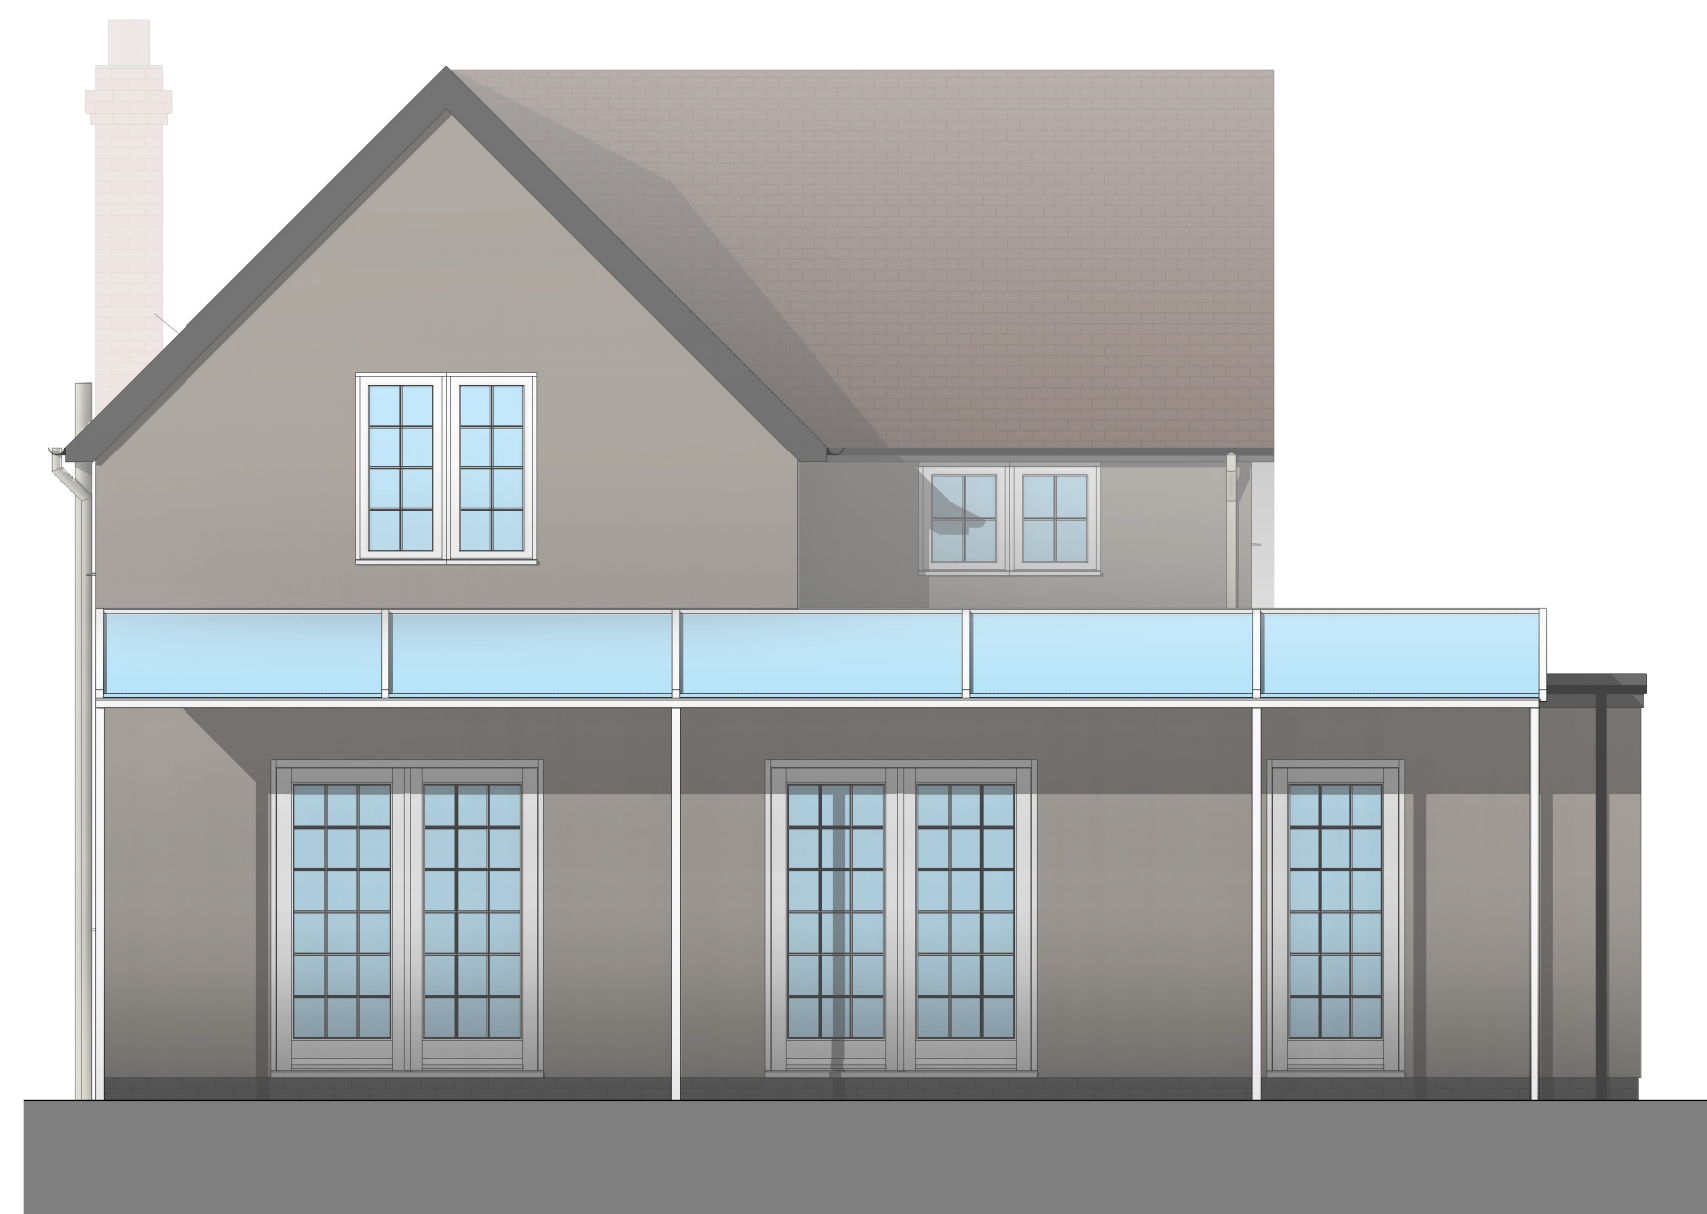


[illegible]

Project/Client:	Project No:
203 Icknield Way	Project Number
	Dwg No:
	A101
	Rev:

Drawing: 	Scale: 1 : 50 @A1
Existing Elevations	Drawn By: Author
	Date:
	Checked By: Checker
	Date:

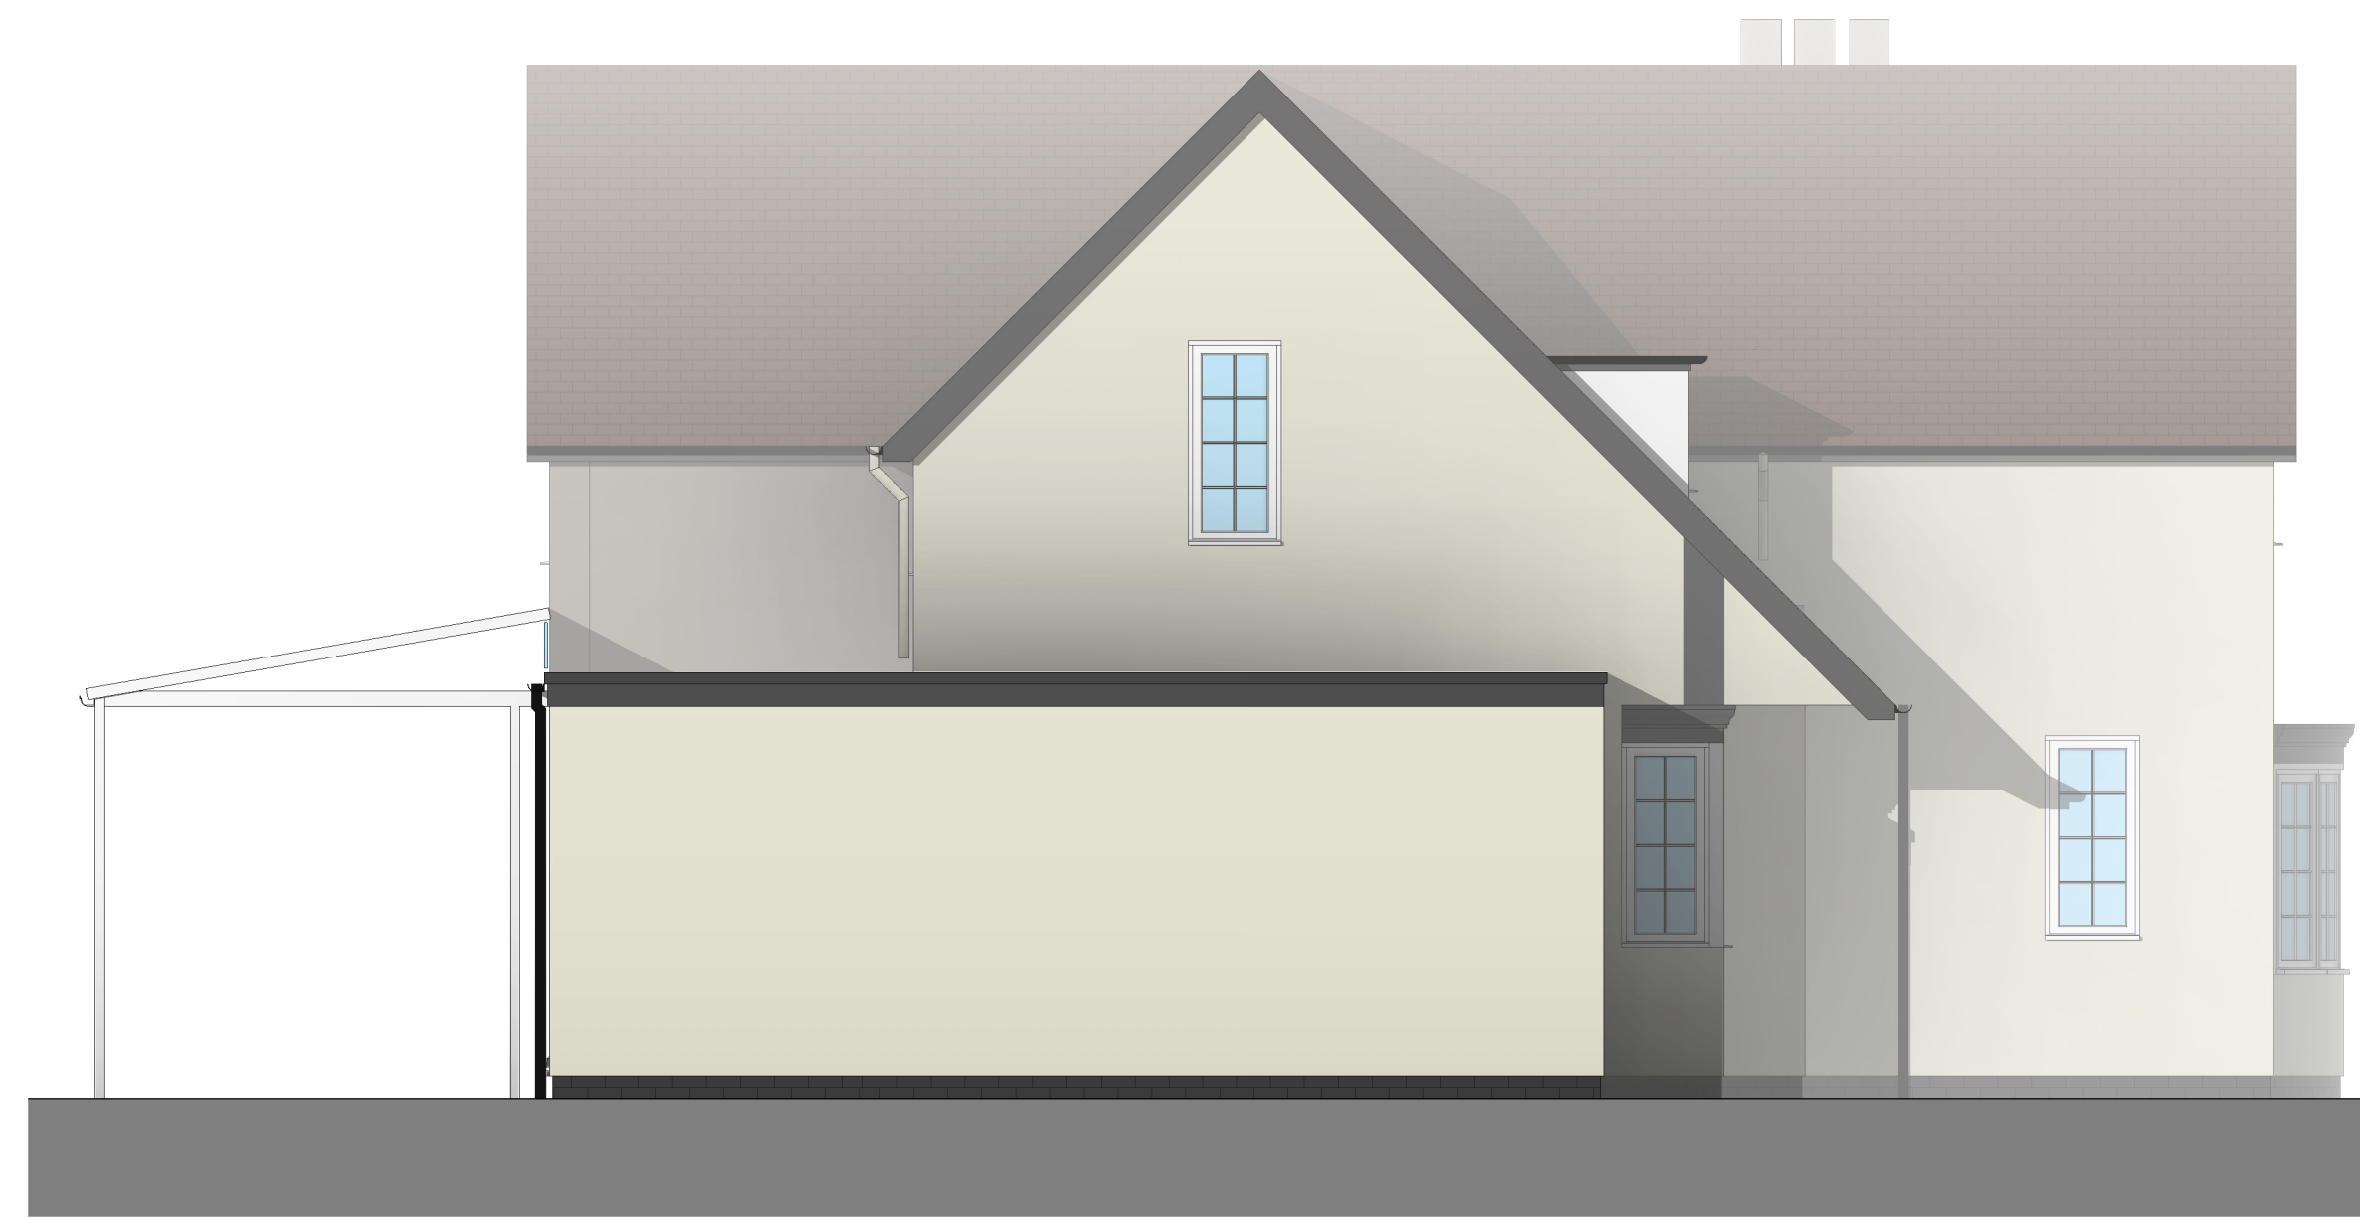

D.Chandler Architectural Design Ltd
Devonshire Business Centre, Works Rd, Letchworth, SG6 1GJ
Tel : 07901 864 742 - Email : daniel@dcarchitectural.org