



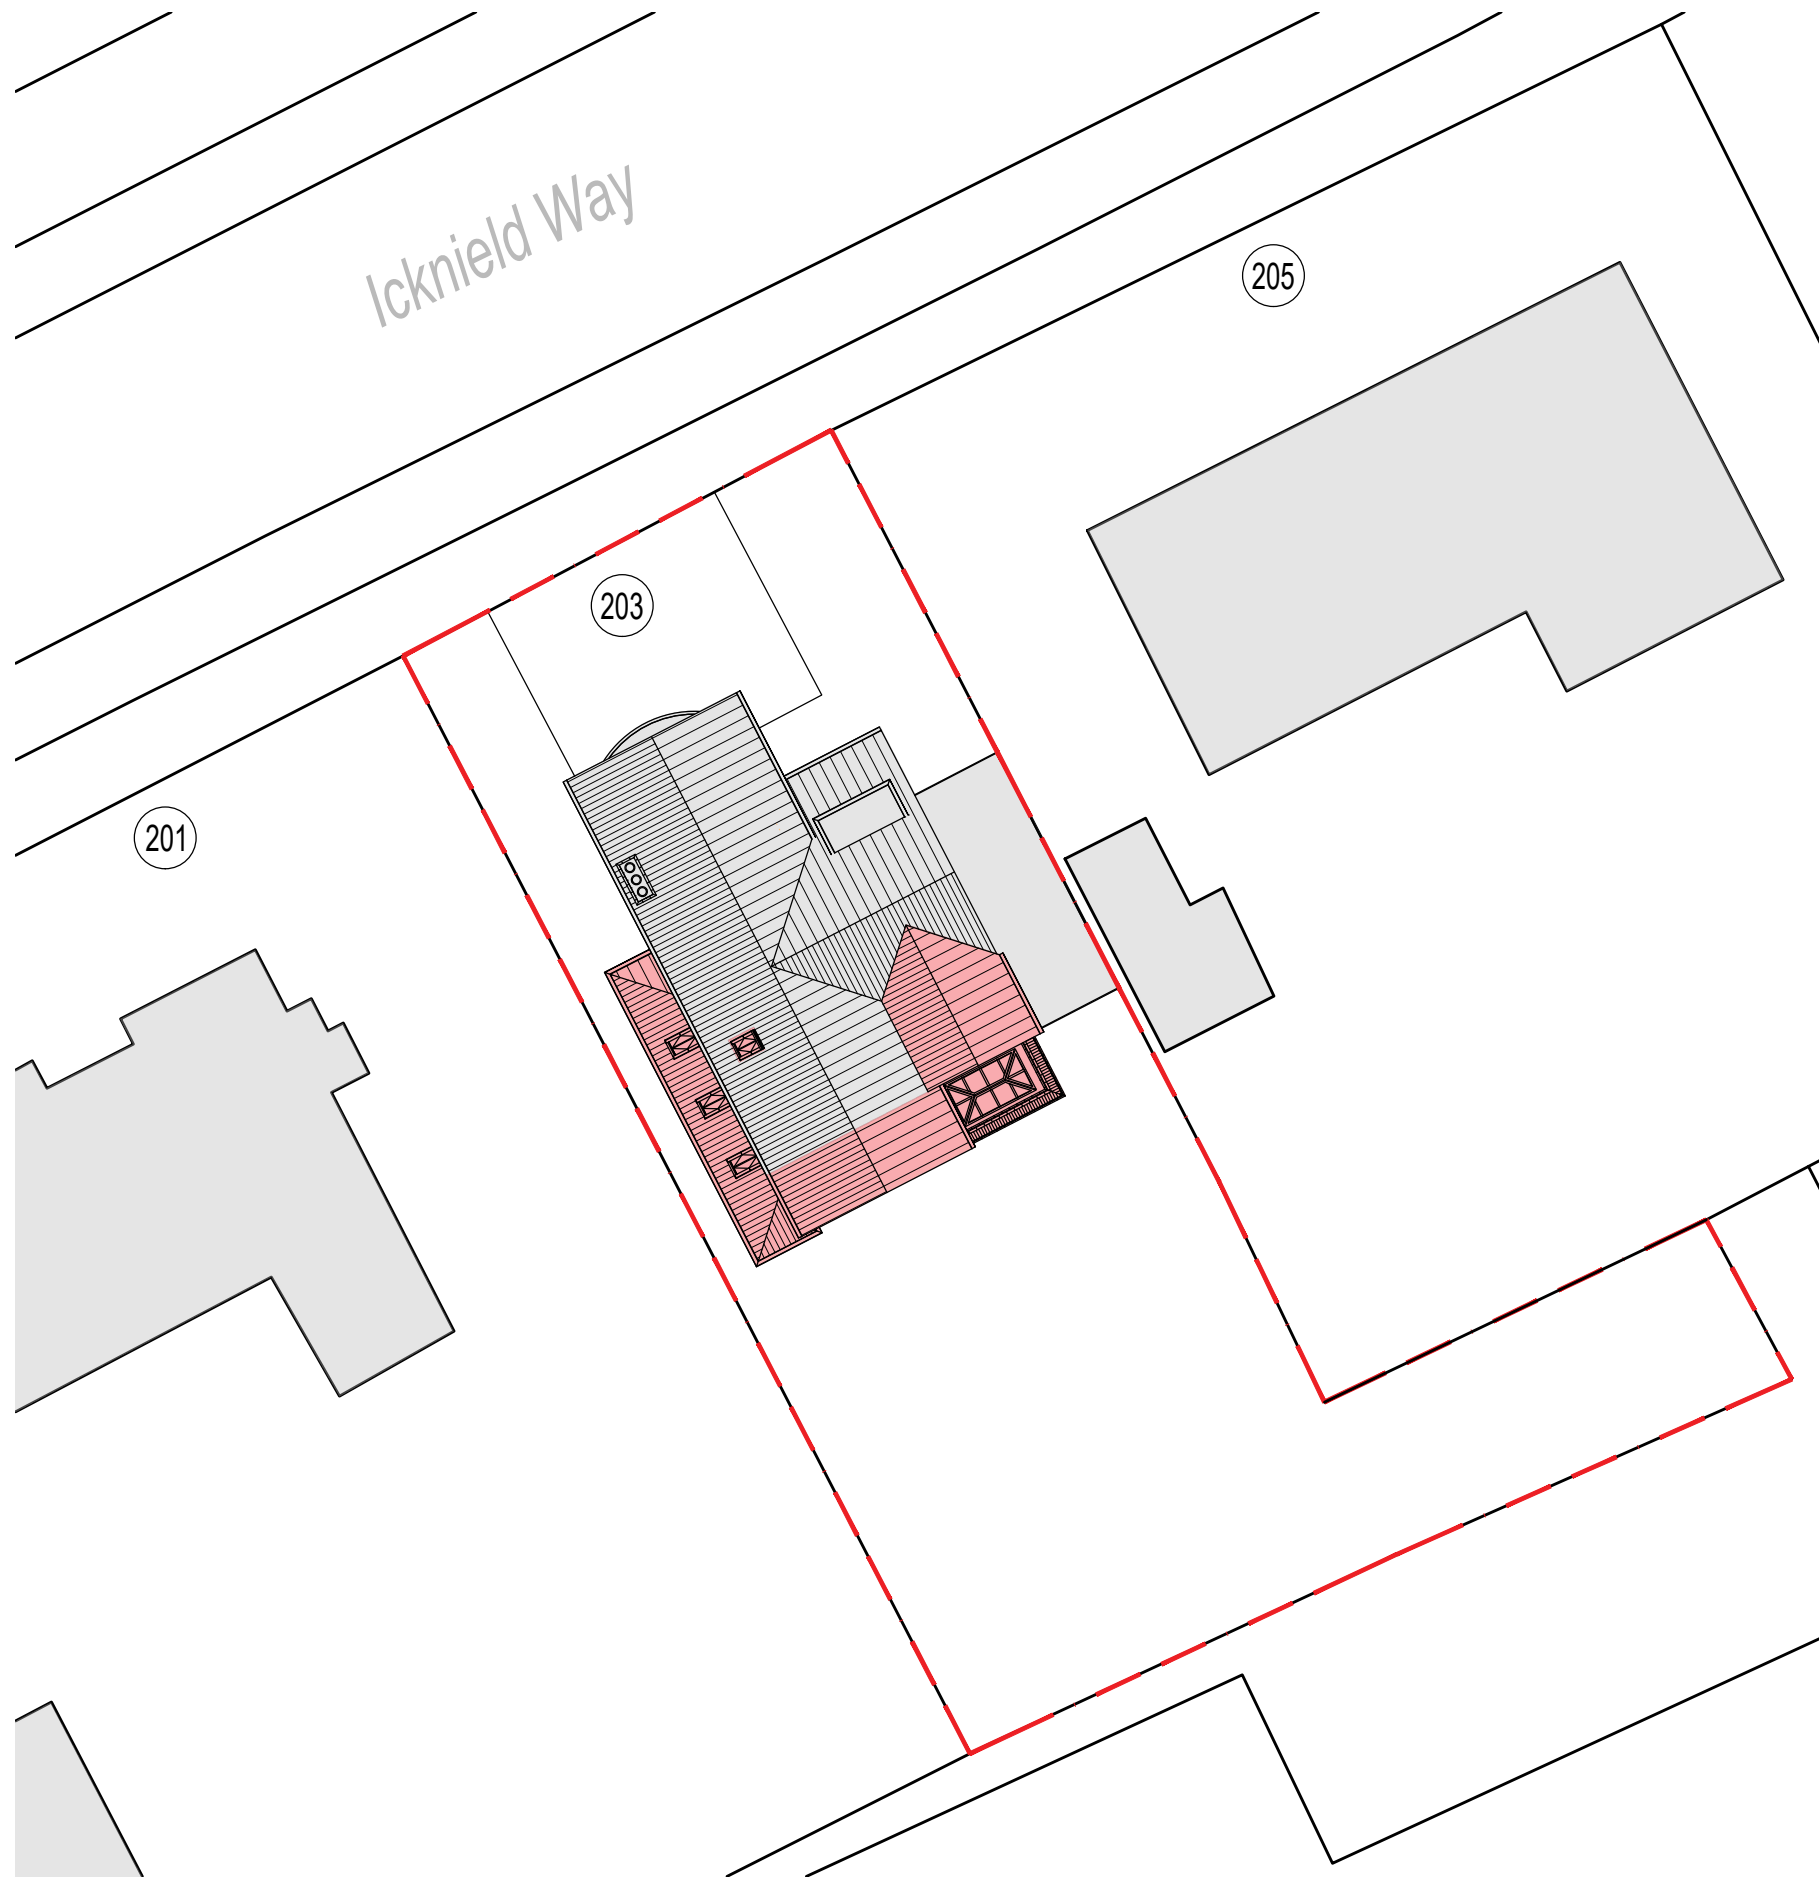

PROPOSED BLOCK PLAN @ 1 TO 200

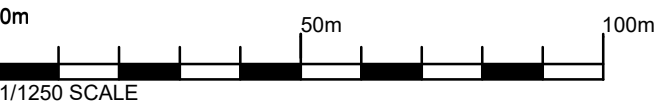

SITE LOCATION PLAN @ 1 TO 1250



Rev.	Date	Details	Drawn	Checked
------	------	---------	-------	---------

Issued for:

PLANNING

Project/Client:	Project No:
-----------------	-------------

203 Icknield Way

Dwg No:	Rev:
---------	------


A010

Scale:

As Indicated at A2

Drawing:	North:
----------	--------

Site & Location Plans

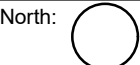

Drawn By: Date:

Checked By: Date:



D.Chandler Architectural Design Ltd.
Devonshire Business Centre, Works Rd, Letchworth, SG6 1GJ
Tel : 07901 864 742 - Email : daniel@dcarchitectural.org