


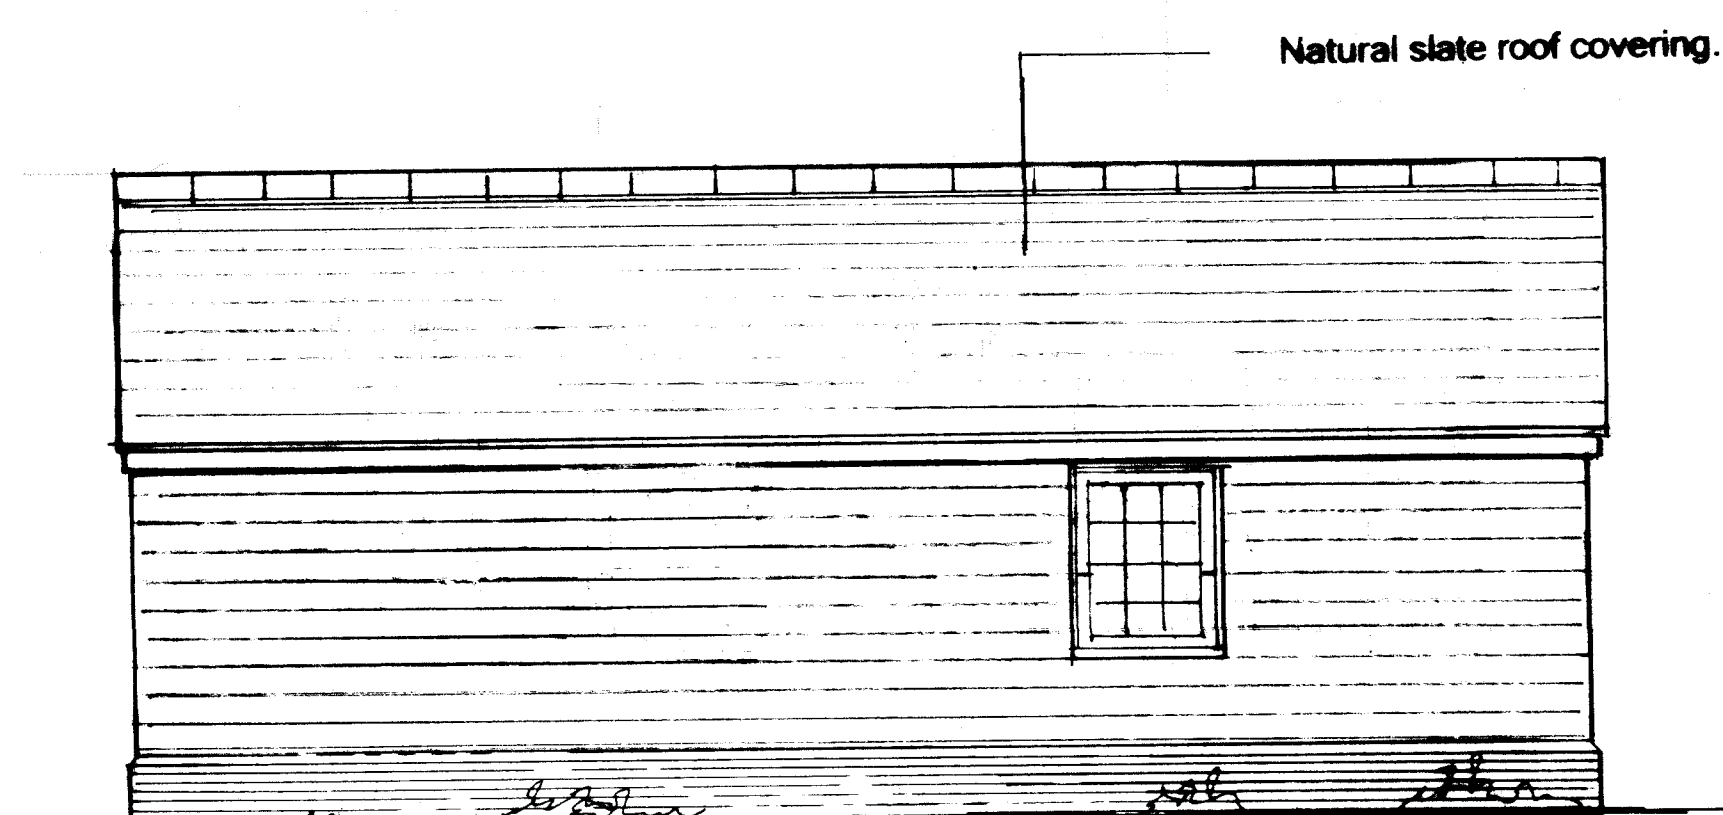


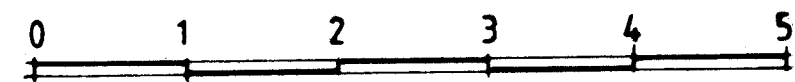

Proposed Elevation Facing North.

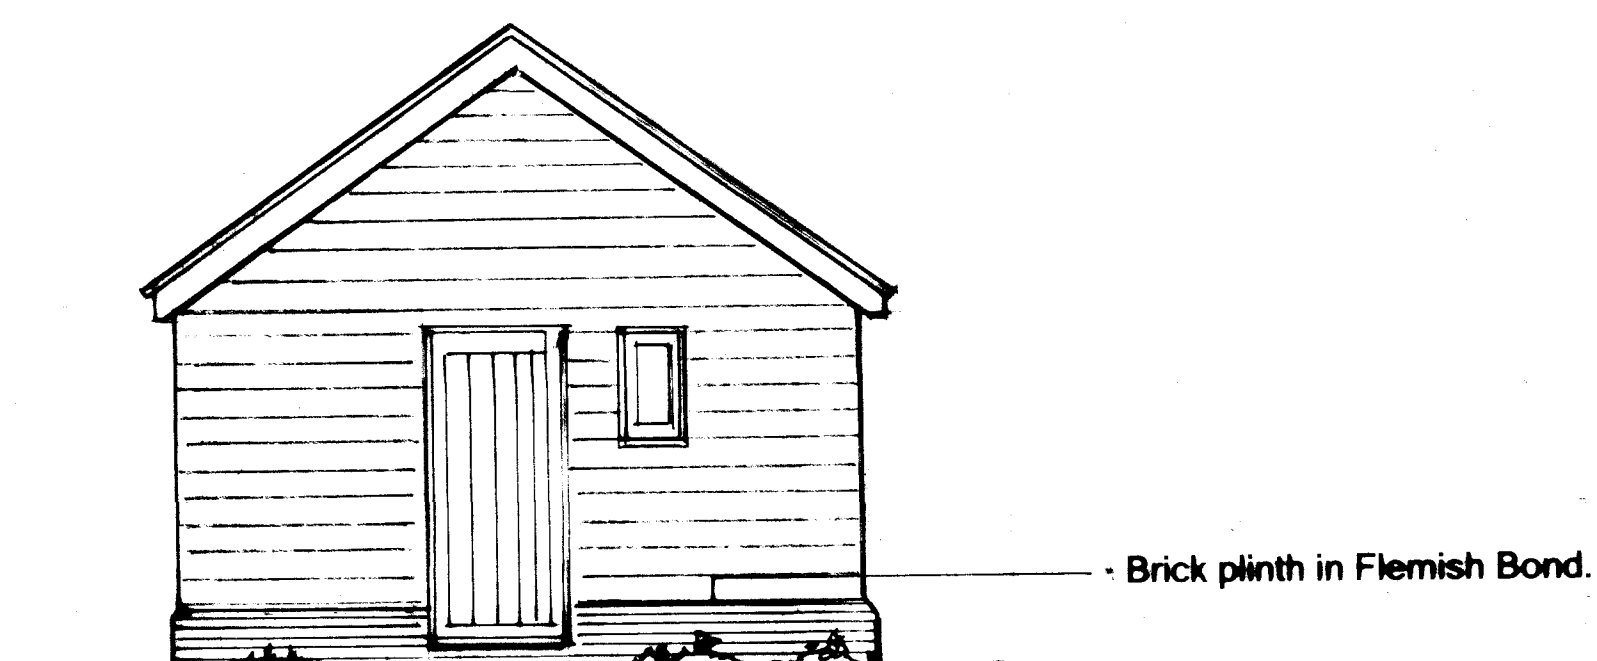

Proposed Elevation Facing East.

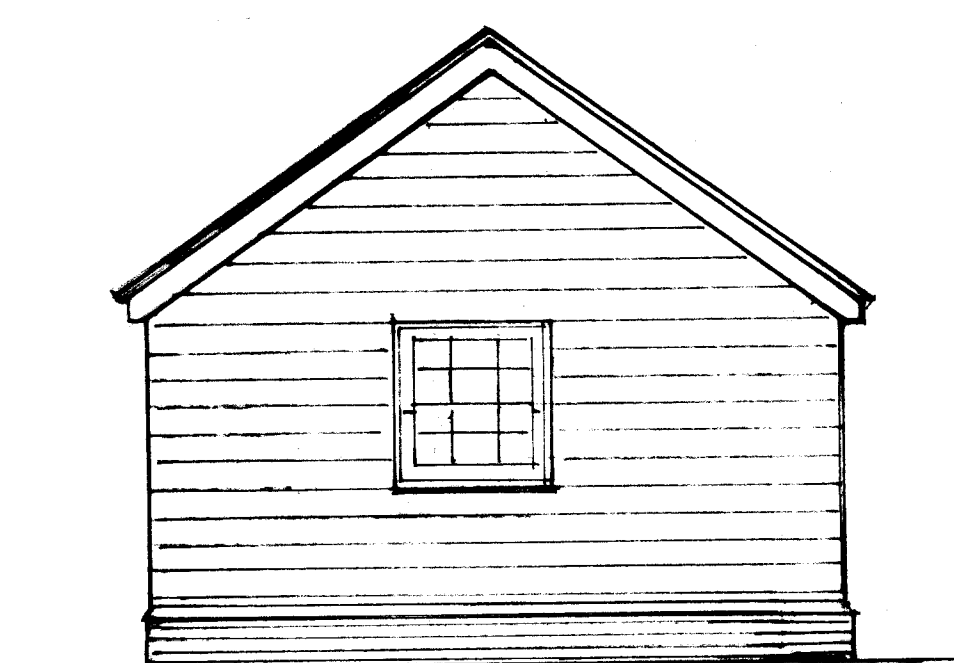

Proposed Elevation Facing West.



Proposed Elevation Facing South.

Revision . A. 09.06.2026. Building Reg / Construction

|                                                                            |   |
|----------------------------------------------------------------------------|---|
| Project.<br>Townsend House.<br>High Street.<br>Barkway.<br>Royston. Herts. | <b>JOHN GUEST. BSc.</b><br><b>Architectural Designer.</b><br>1. Water Lane. Melbourn. Royston. SG8 6AX<br>Tel: 07801 752897.<br>enquiries@johnquestarchitectural.co.uk |
| Client.<br>Mr. and Mrs. Carl Rowland.                                      | Drawing Title:<br>Garden / Pool Room.   |
| Date.<br>March 2026                                                        | Drawing No.<br>914/26/03   |
| Scale.<br>1 : 50                                                           | Revision:<br><b>A.</b>   |