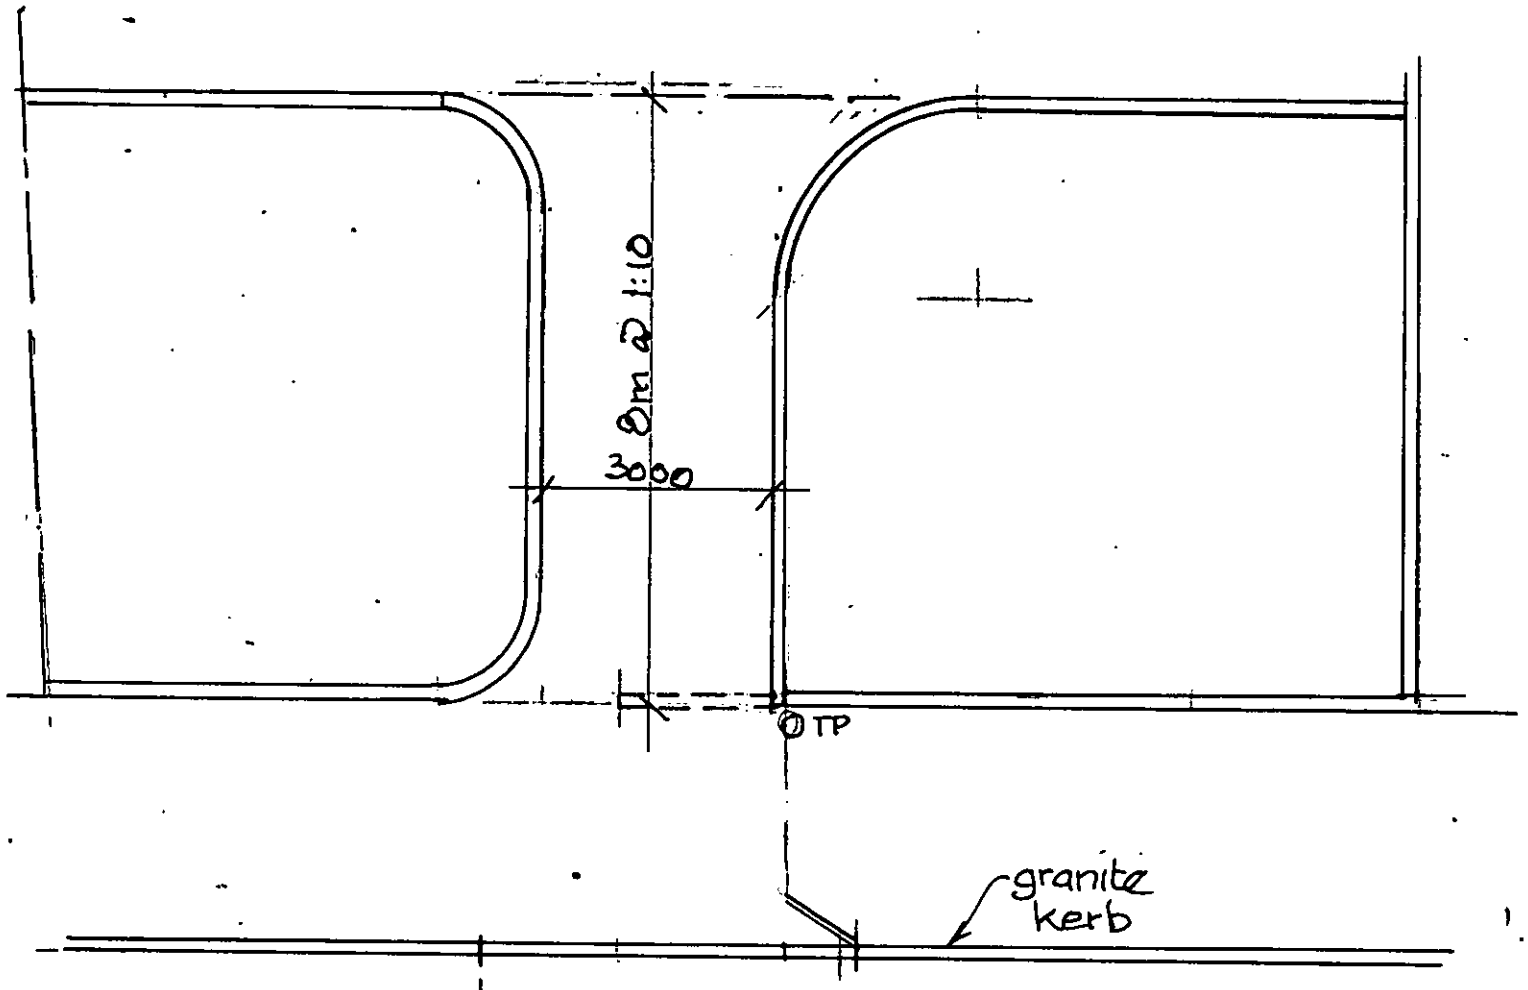

N.H.D.C.
24 OCT 2018

work to be carried out by approved contractor & in accordance with HCC Highways specification & details on HCC drawings HCC 5278 D002 & D003

access to site adjacent to Fox & Hounds, Barley 1:100

14-18-7