



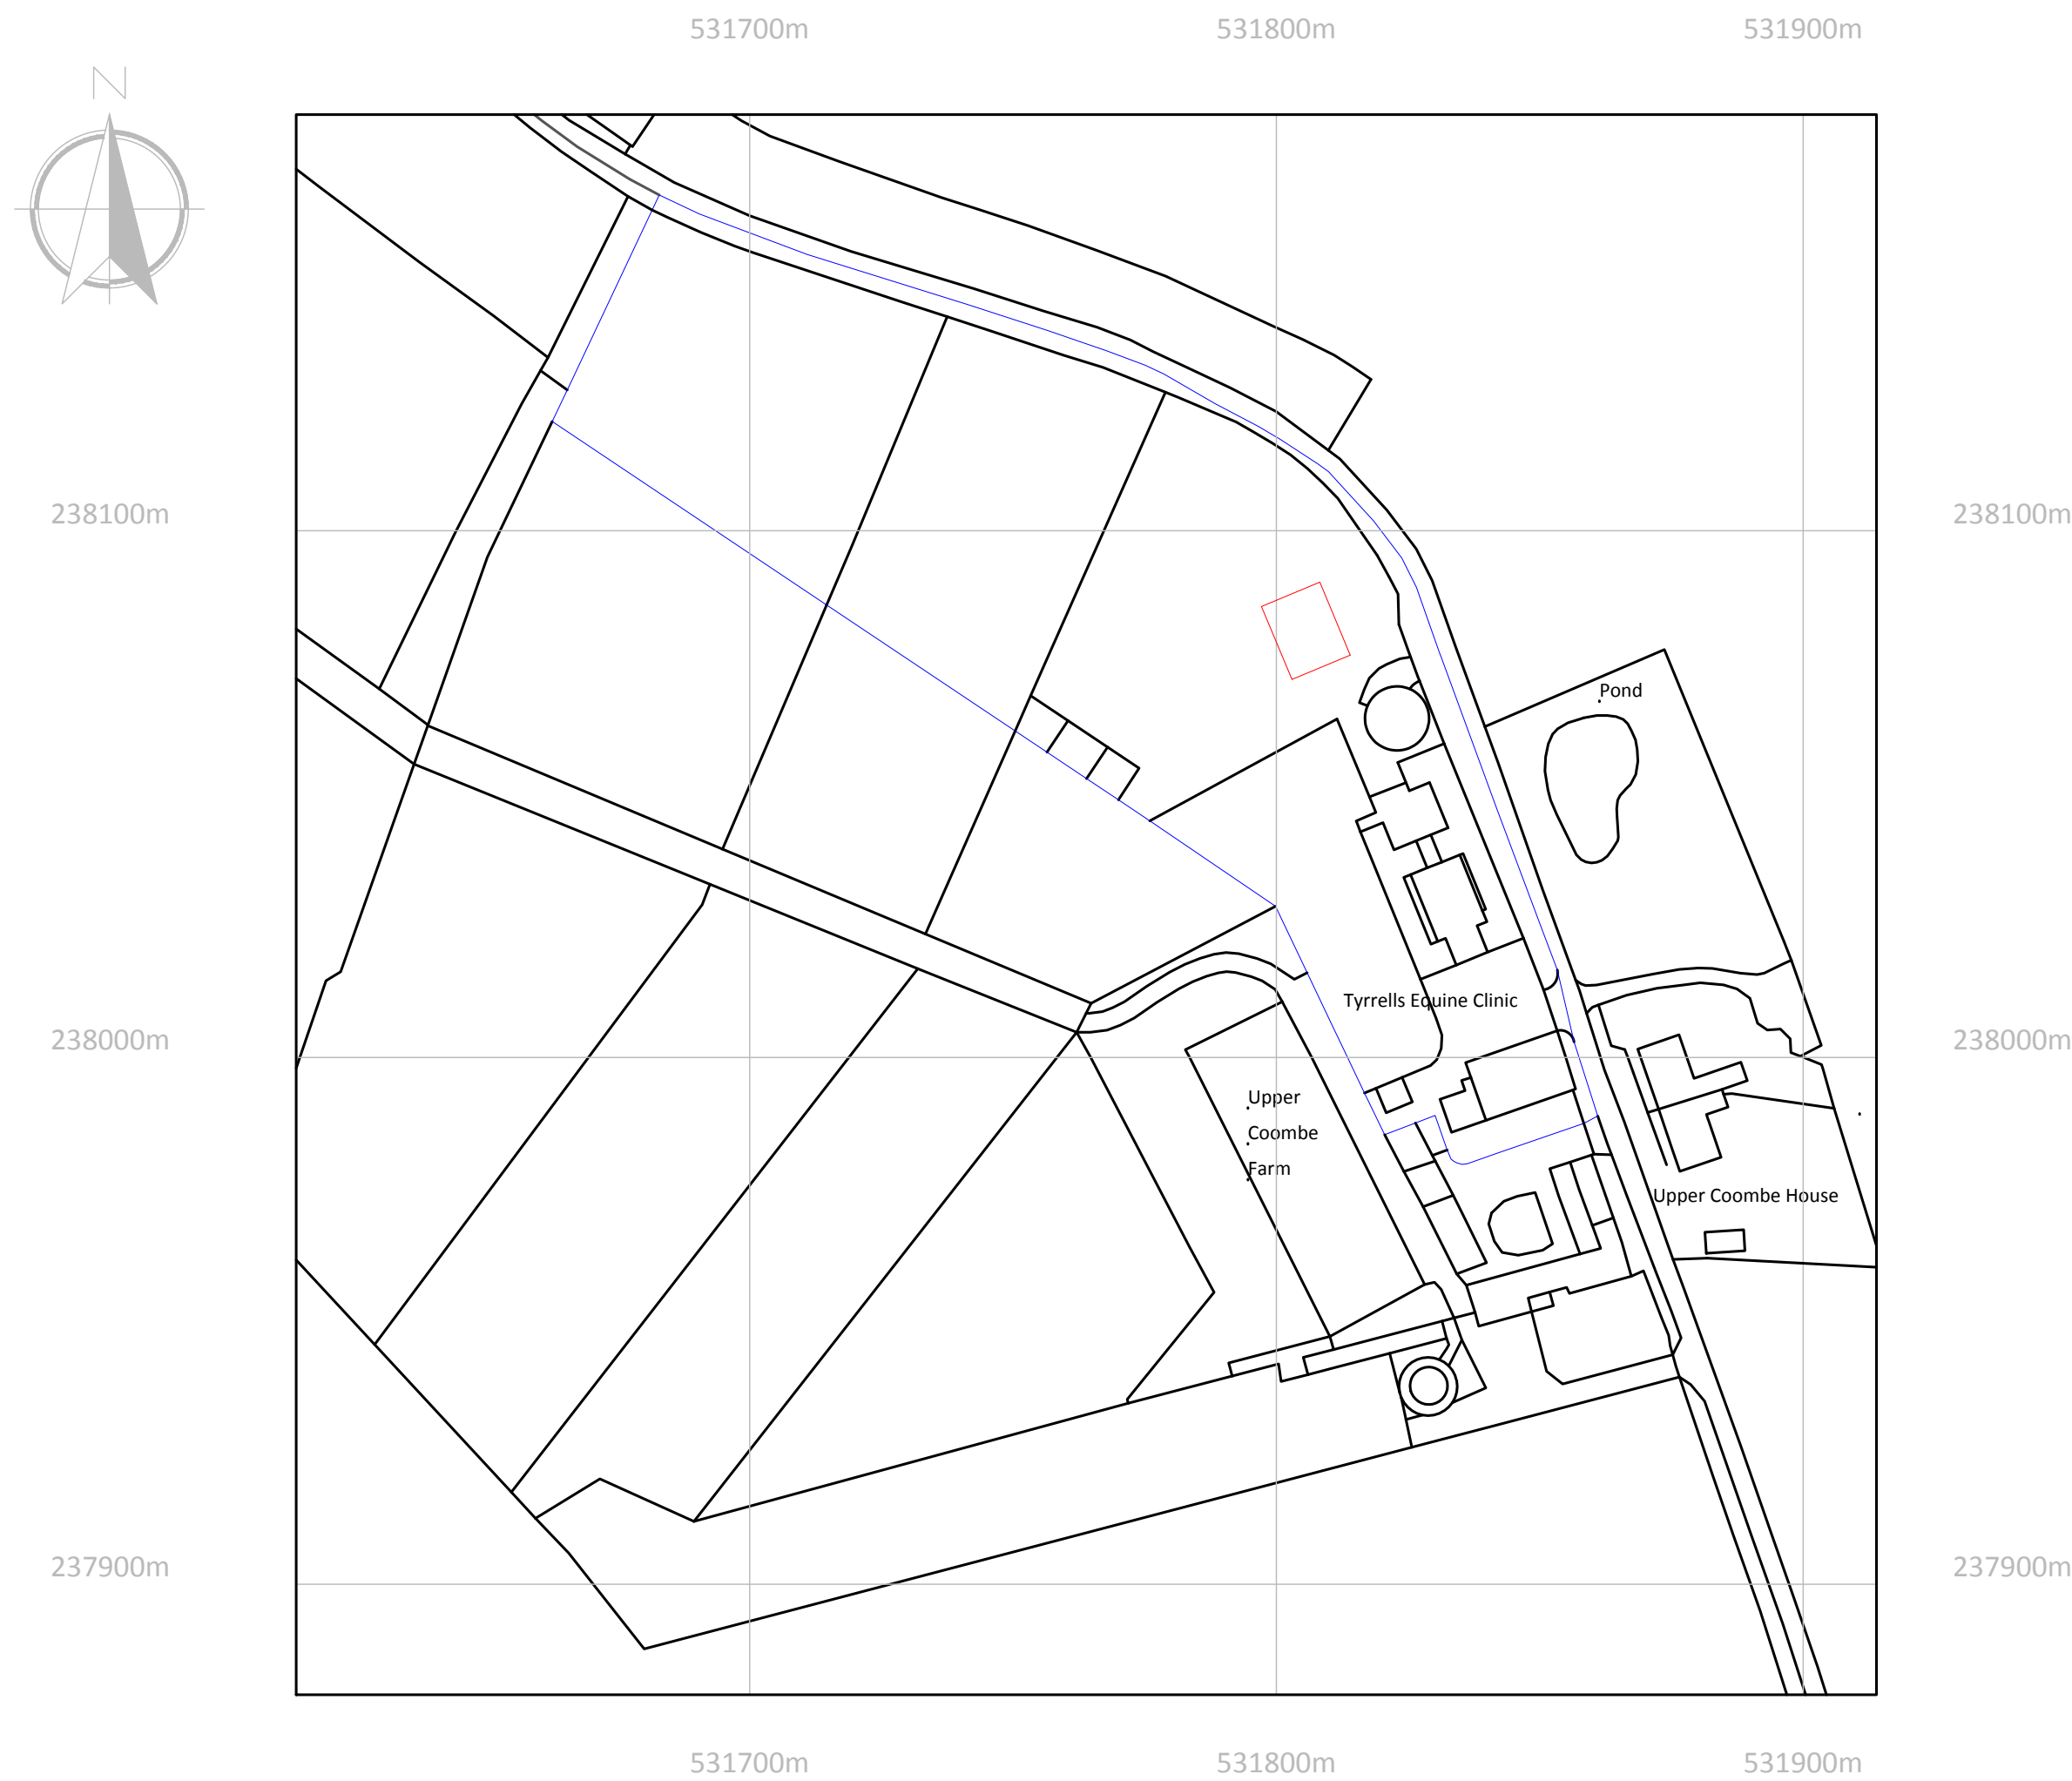

Reproduced from Ordnance Survey Sitemap
by permission of Ordnance Survey on behalf of
the Controller of Her Majesty's Stationery Office.
Crown Copyright. All Rights Reserved.
Licence No. 100019980.

Location Plan
1:1250

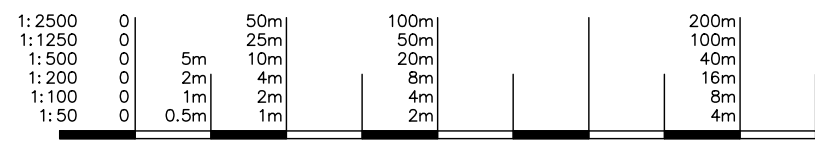

Notes:

This drawing has been produced to convert the original drawing produced and submitted by R A Rowe (Drawing Number: 29-22-3) to an electronic CAD version.

All dimensions and details should be checked on site prior to commencement of work by the Client or Contractor.
Seven Nine Design Services retain copyright of design, scheme and ownership of the drawings.
Drawings should be read in conjunction with structural engineer's drawings and information.
All works are to comply with current regulations, British & European Standards.
Before works commence it is the responsibility of the home owner to serve party wall notices to all neighbours, where applicable.
All drawings are to be read in conjunction with Structural Engineer's Notes & Calculations. Structural Engineer's Notes, Calculations and Drawings override Seven Nine Design Services.
When printing PDF's it is the responsibility of the user to verify that the resulting prints are to the correct scale on the correct sized sheet and that scale bars measure correctly.



'The Drawing Room'
3 Orchard Drive,
Standon, Ware,
Herts,
SG11 1XD.
07958 391 734
ds@79ds.co.uk
www.79ds.co.uk

Client	Removed for GDPR
Site Address	Tyrrells Equine Clinic, Coombe Road, Kelshall, Royston, Herts, SG8 9SA
Project Description	Erection of Office/Reception Building & Meeting Room to Replace Approved Building
Drawing Title	Location Plan
Drawn	D.S.
Sheet Size	A1
Scale	1:1250
Drawing Number	230905.01 C
Date	August 2024