
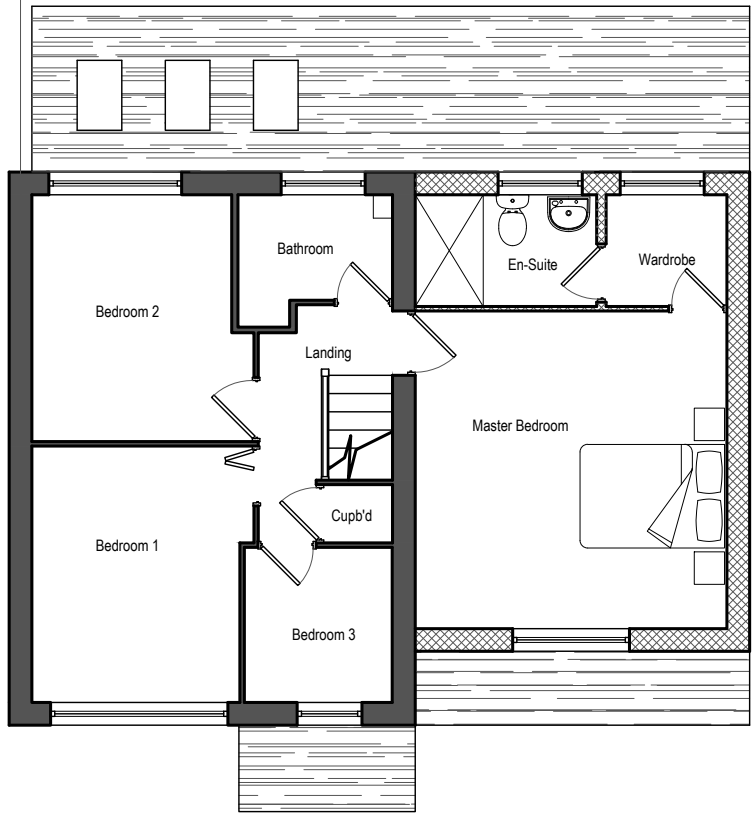
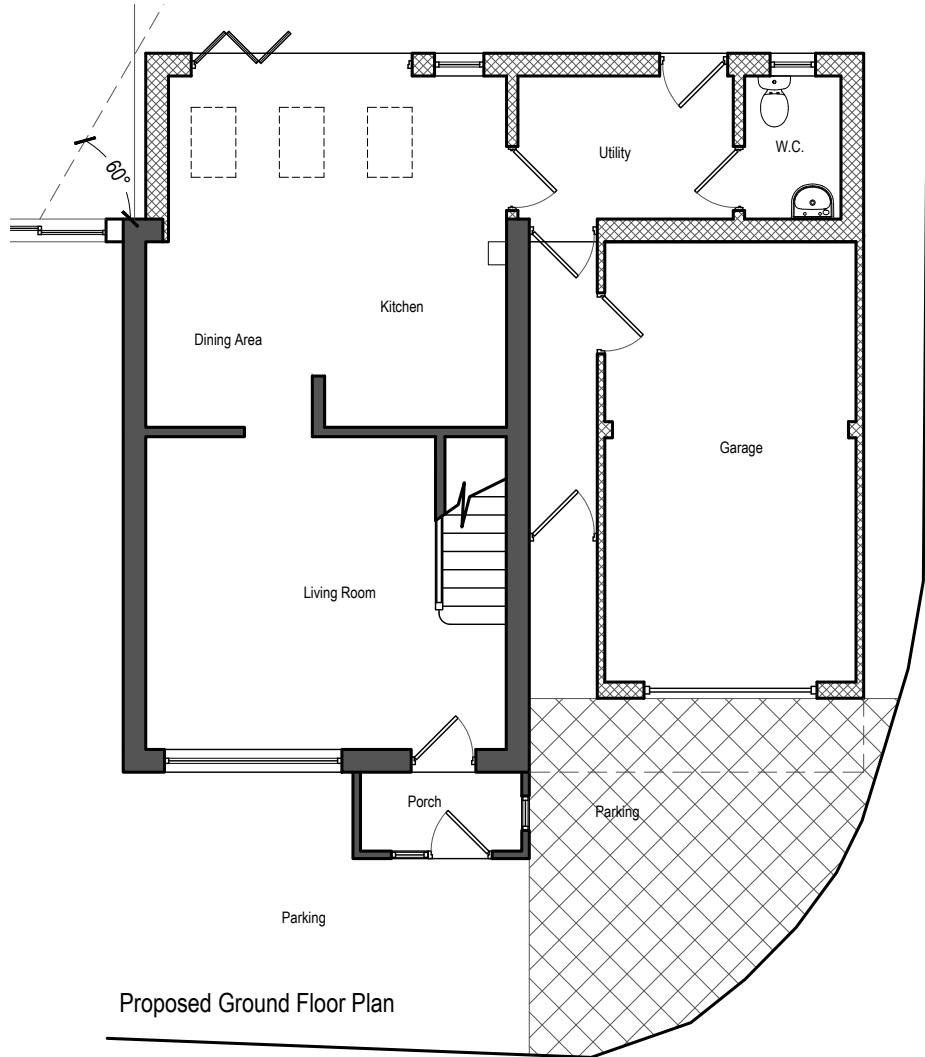
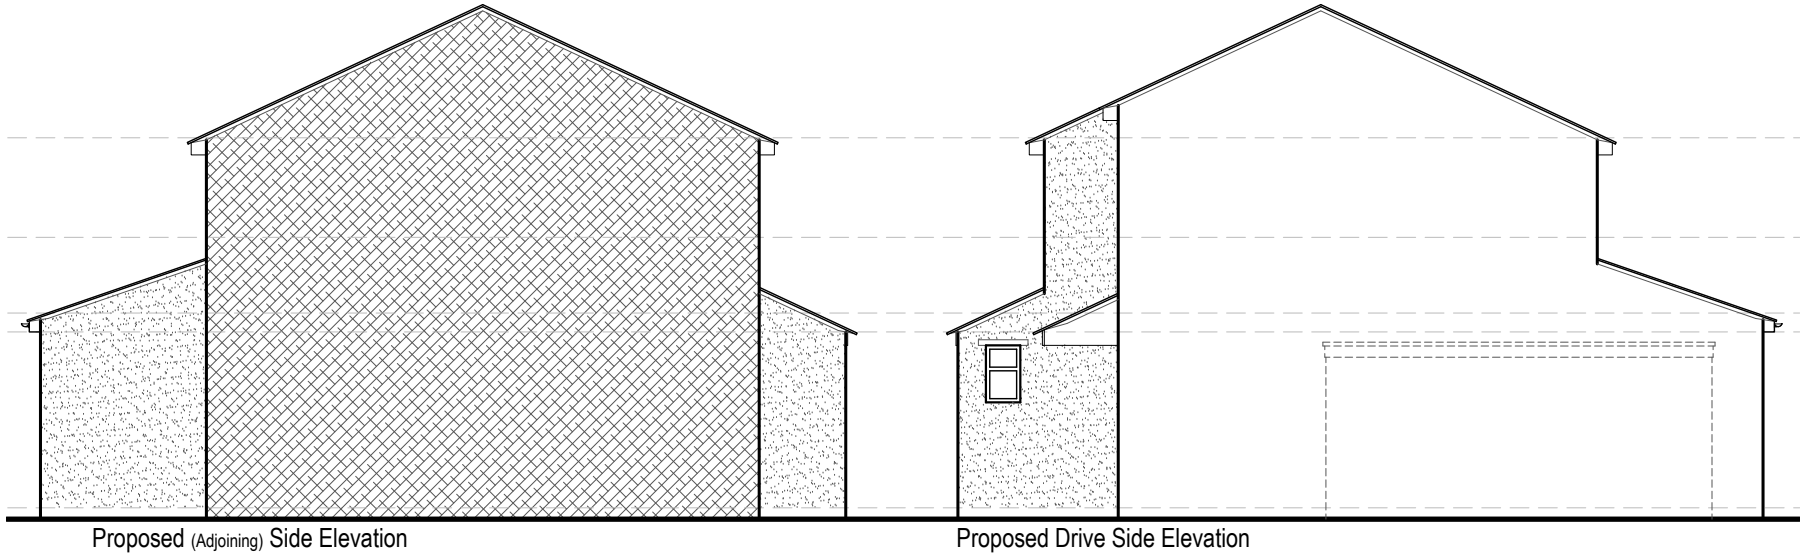


Rev.	Date	Details
A	11/10/24	Amended for new application.

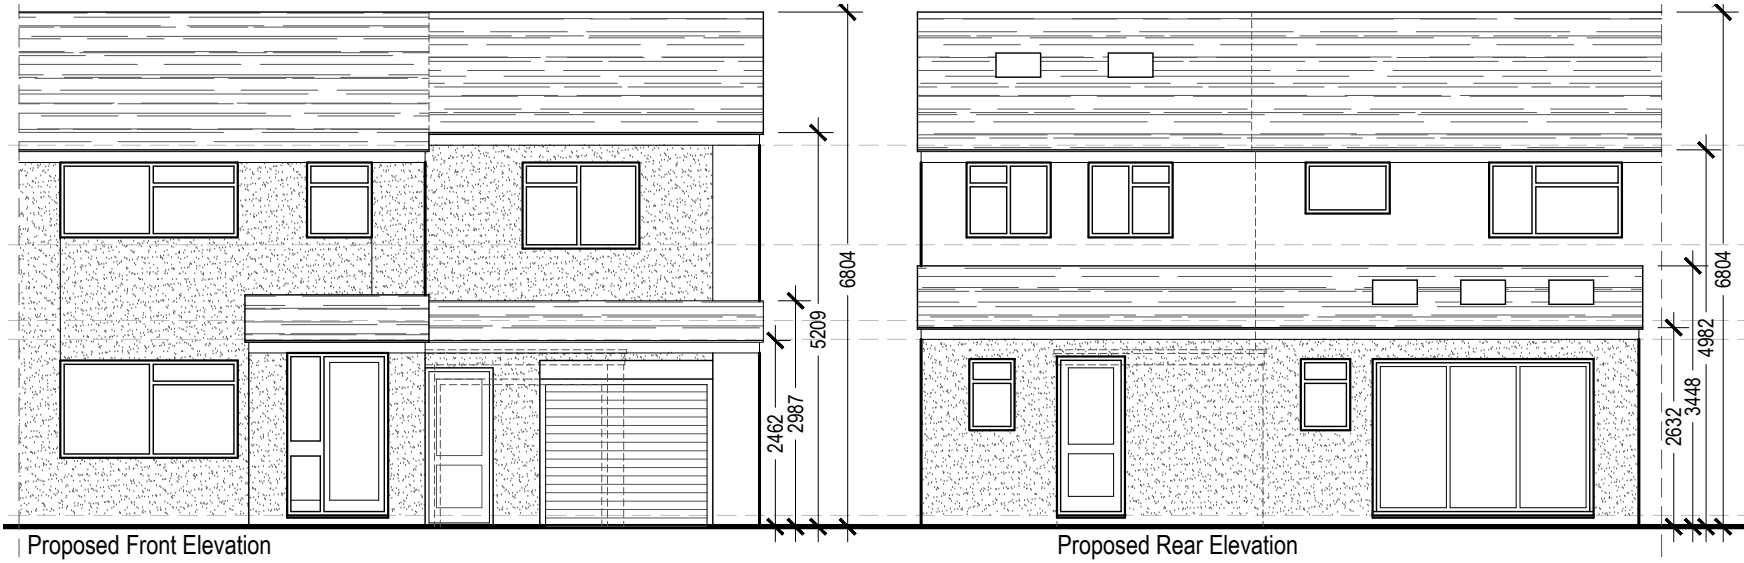

AJC
ALAN J. CURRALL Ltd
Architectural Services
35 Woodland Ave-Barton Seagrave
Kettering-Northants-NN15 6QW
Tel: 07590 563823
contact@alanjcurrall.co.uk
www.alanjcurrall.co.uk

Job Title
133 Burns Road
Royston
Hertfordshire
SG8 5SU
Scale: 1:100 @A3 Date: 13/04/17
Drawing Title:
Proposed Plans & Elevations
Drawing No. 336-02 Revision A
DRAWING TO BE SCALED FOR PLANNING PURPOSES ONLY.
ALL DIMENSIONS TO BE VERIFIED ON SITE.
ALL DRAWINGS ARE THE COPYRIGHT OF ALAN J. CURRALL LTD.