
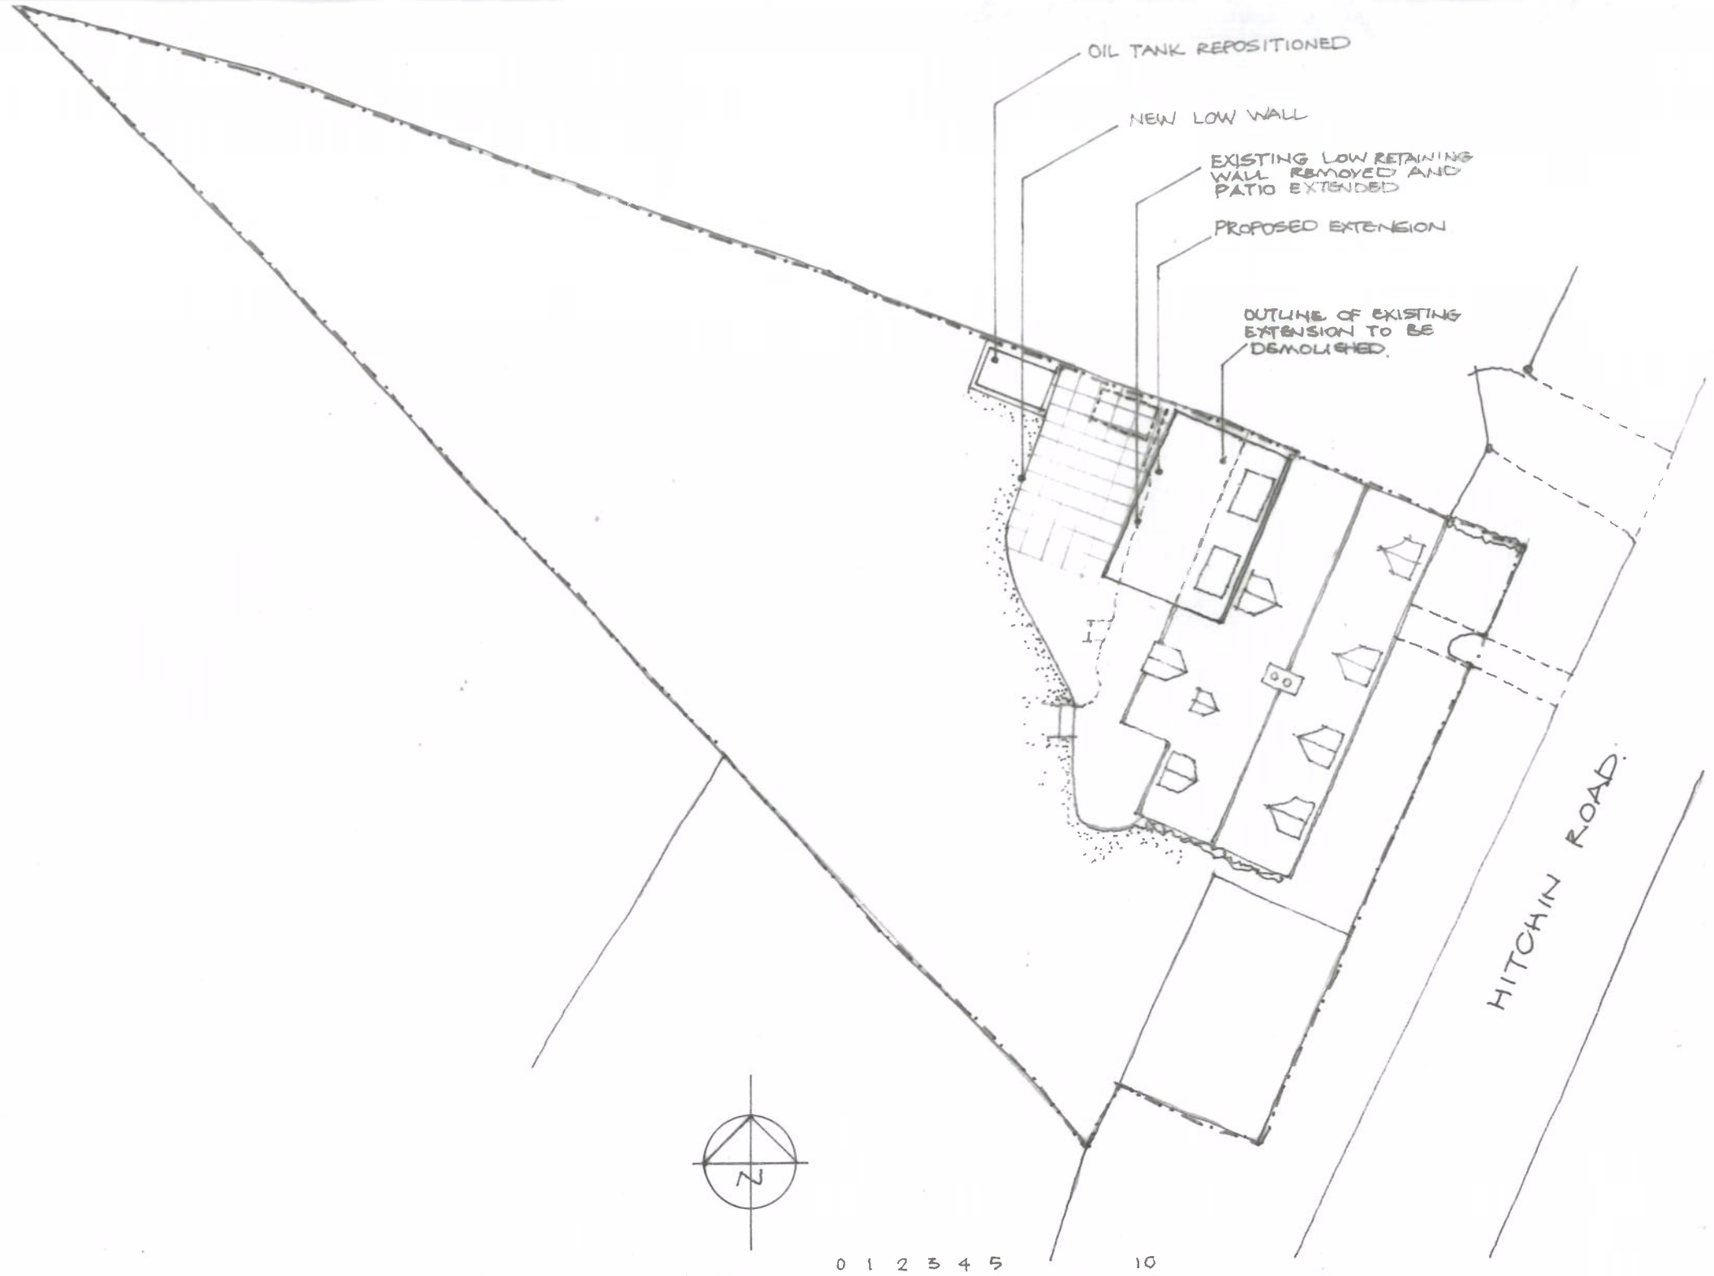


SITE PLAN 1:200

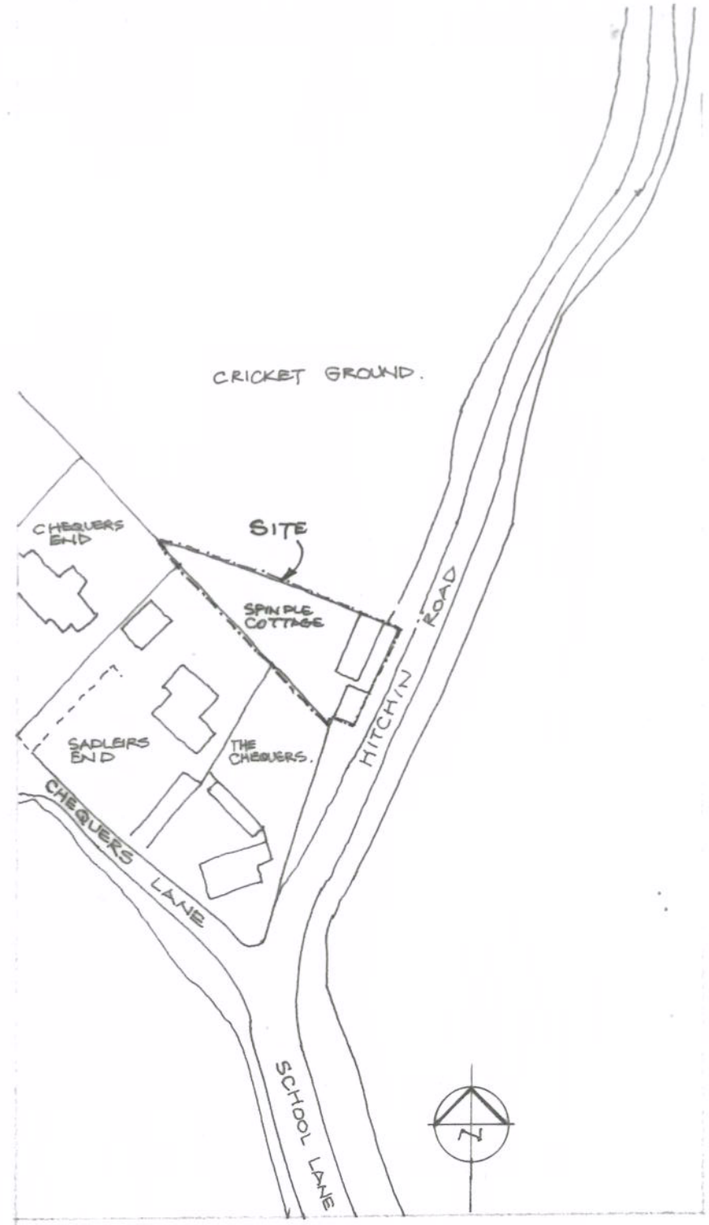

LOCATION PLAN 1:1250

Rev	Date
A Extension cut back from existing rear projection.	18.07.18

AT4 Architects Ltd
THE BARN THE WHITE HOUSE
PRESTON ROAD GOSMORE
HERTFORDSHIRE SG4 7QS

TELEPHONE
(01462) 422334/441593

EMAIL office@at4architects.co.uk
WEB SITE www.at4architects.co.uk

DIRECTOR EDMUND WRIGHT R.I.B.A

Project Proposed Kitchen Extension to
SPINDLE COTTAGE
HITCHIN ROAD
PRESTON
HERTS, SG4 7TZ

Client

Title **LOCATION + SITE PLANS**

Scale 1: 1250, 1 : 200 at A3 Date Mar 18

Drawn AD

Drawing No. **18.09 : 01** Rev A