

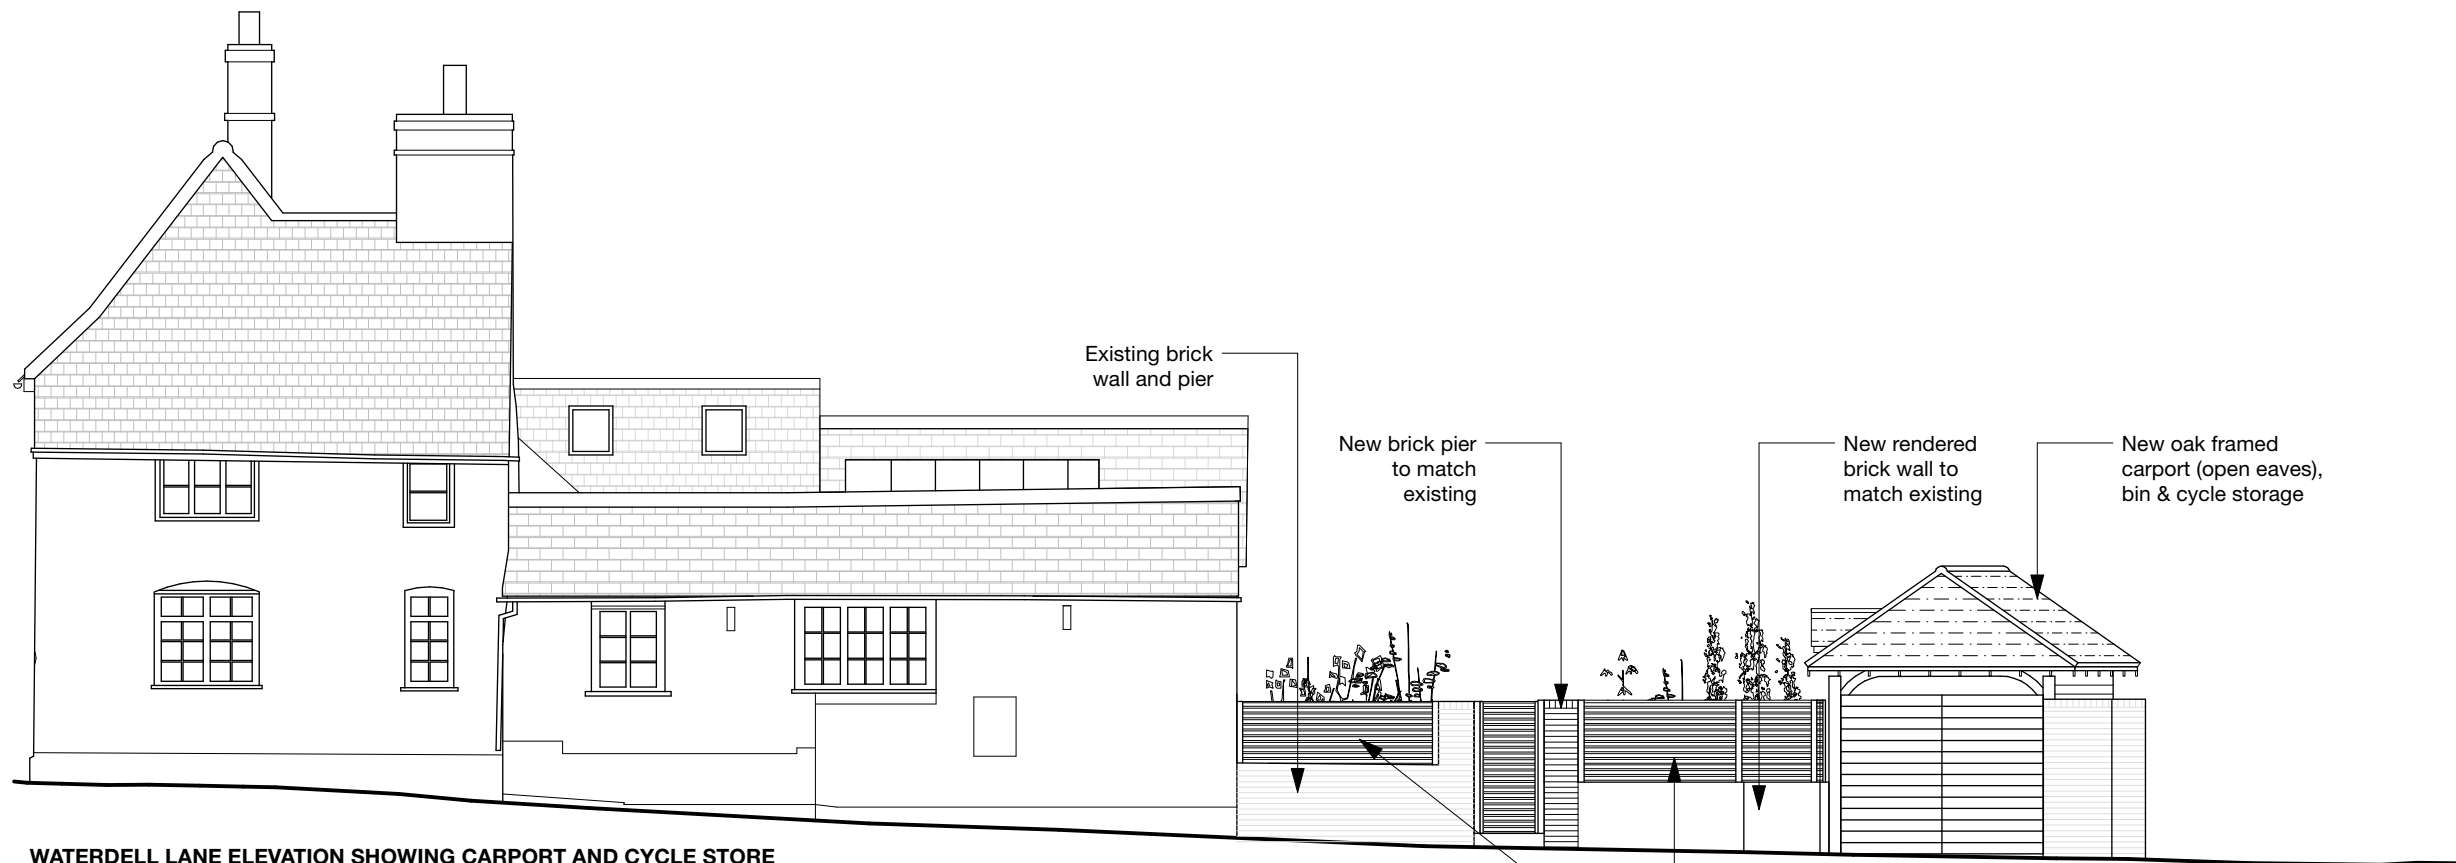


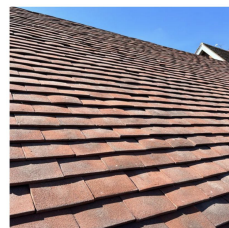

WATERDELL LANE ELEVATION SHOWING CARPORT AND CYCLE STORE

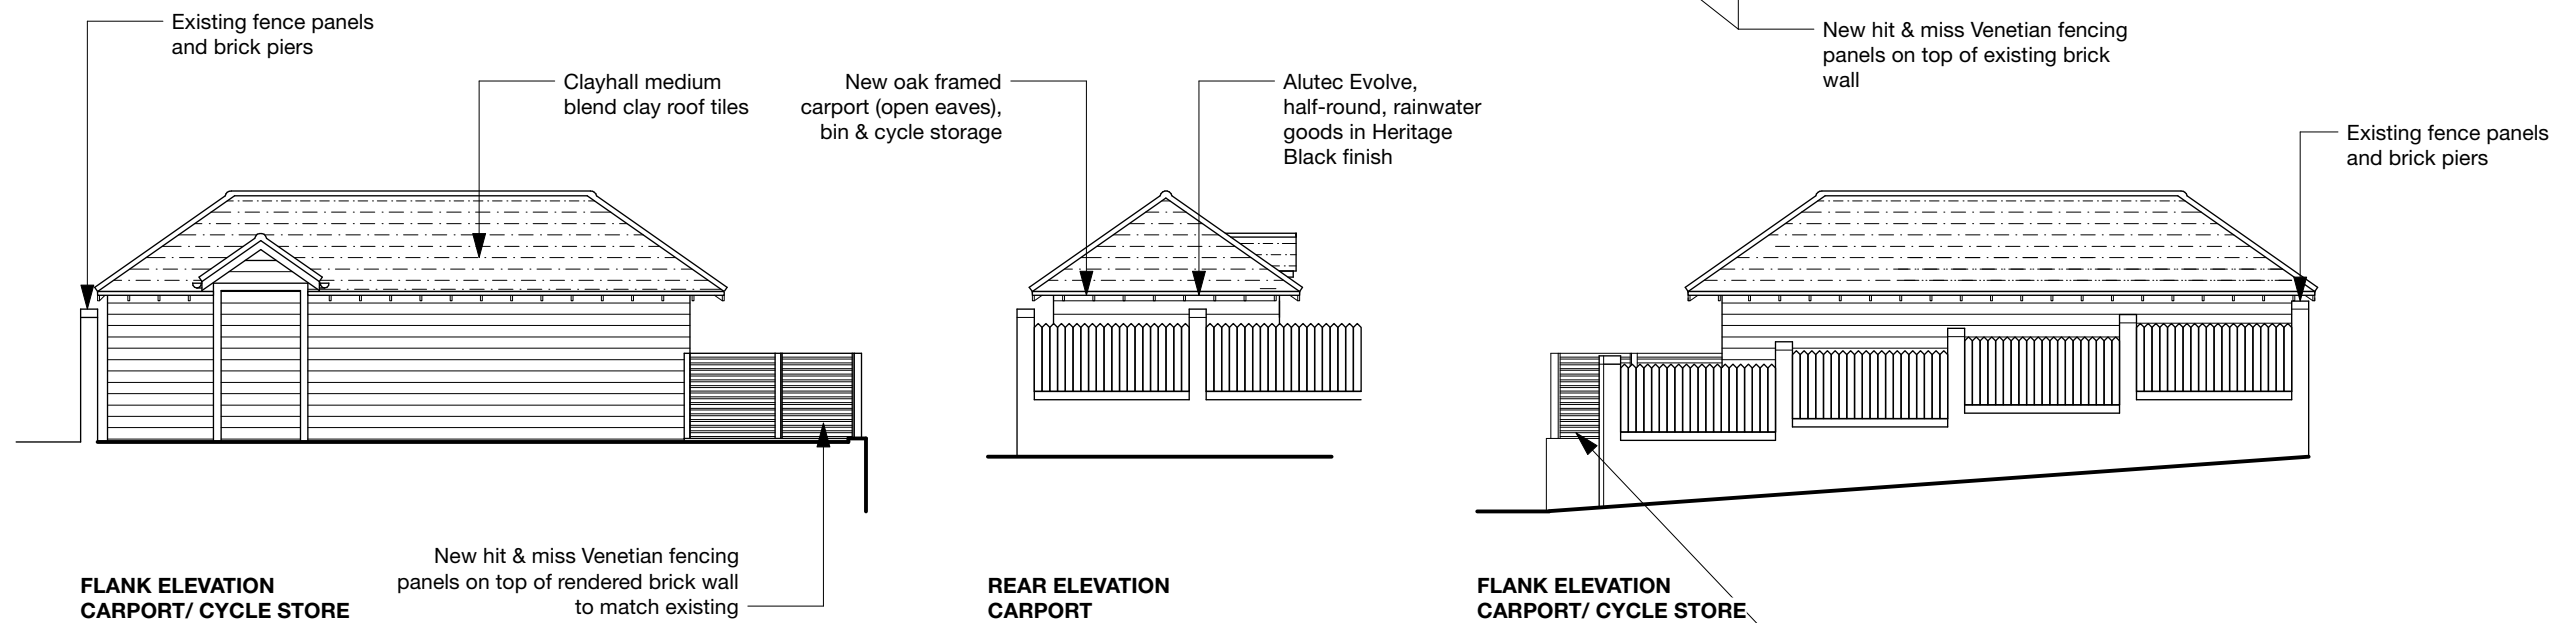

GENERAL NOTES

1. This drawing is the copyright of Haines Phillips Architects.
2. Do not scale from this drawing. Use figured dimensions only.
3. This drawing must not be used for land transfer purposes, or for construction purposes unless accompanied by an Architect's Instruction.

DRAWING ISSUE STATUS

ISSUE STATUS	COMMENT
P PL	PRELIMINARY PLANNING
BR T C	BUILDING REGS TENDER CONSTRUCTION
FC L	FINAL CONSTRUCTION LEGAL

REVISIONS

REV	DATE	NOTES
1	13/11/25	Pergola omitted at Planning Officer's request.
2	18/11/25	Additional detail of proposed roof-tiles and rainwater goods added to annotation at Conservation Officer's request.

HAINES PHILLIPS ARCHITECTS

Tankerton Works
12 Argyle Walk
London WC1H 8HA
t 020 7833 9324
f 020 7837 2864
e office@hainephillips.co.uk

JOB TITLE

**The Bull
Gosmore
SG4 7QG**

DRAWING TITLE

**Elevations
As Proposed**

DRAWN

JB

JOB NR

4425

DRAWING NO.

GA 150

DATE

Sept 2025

SCALE

1:100@A3

ISSUE REVISION

P 2