


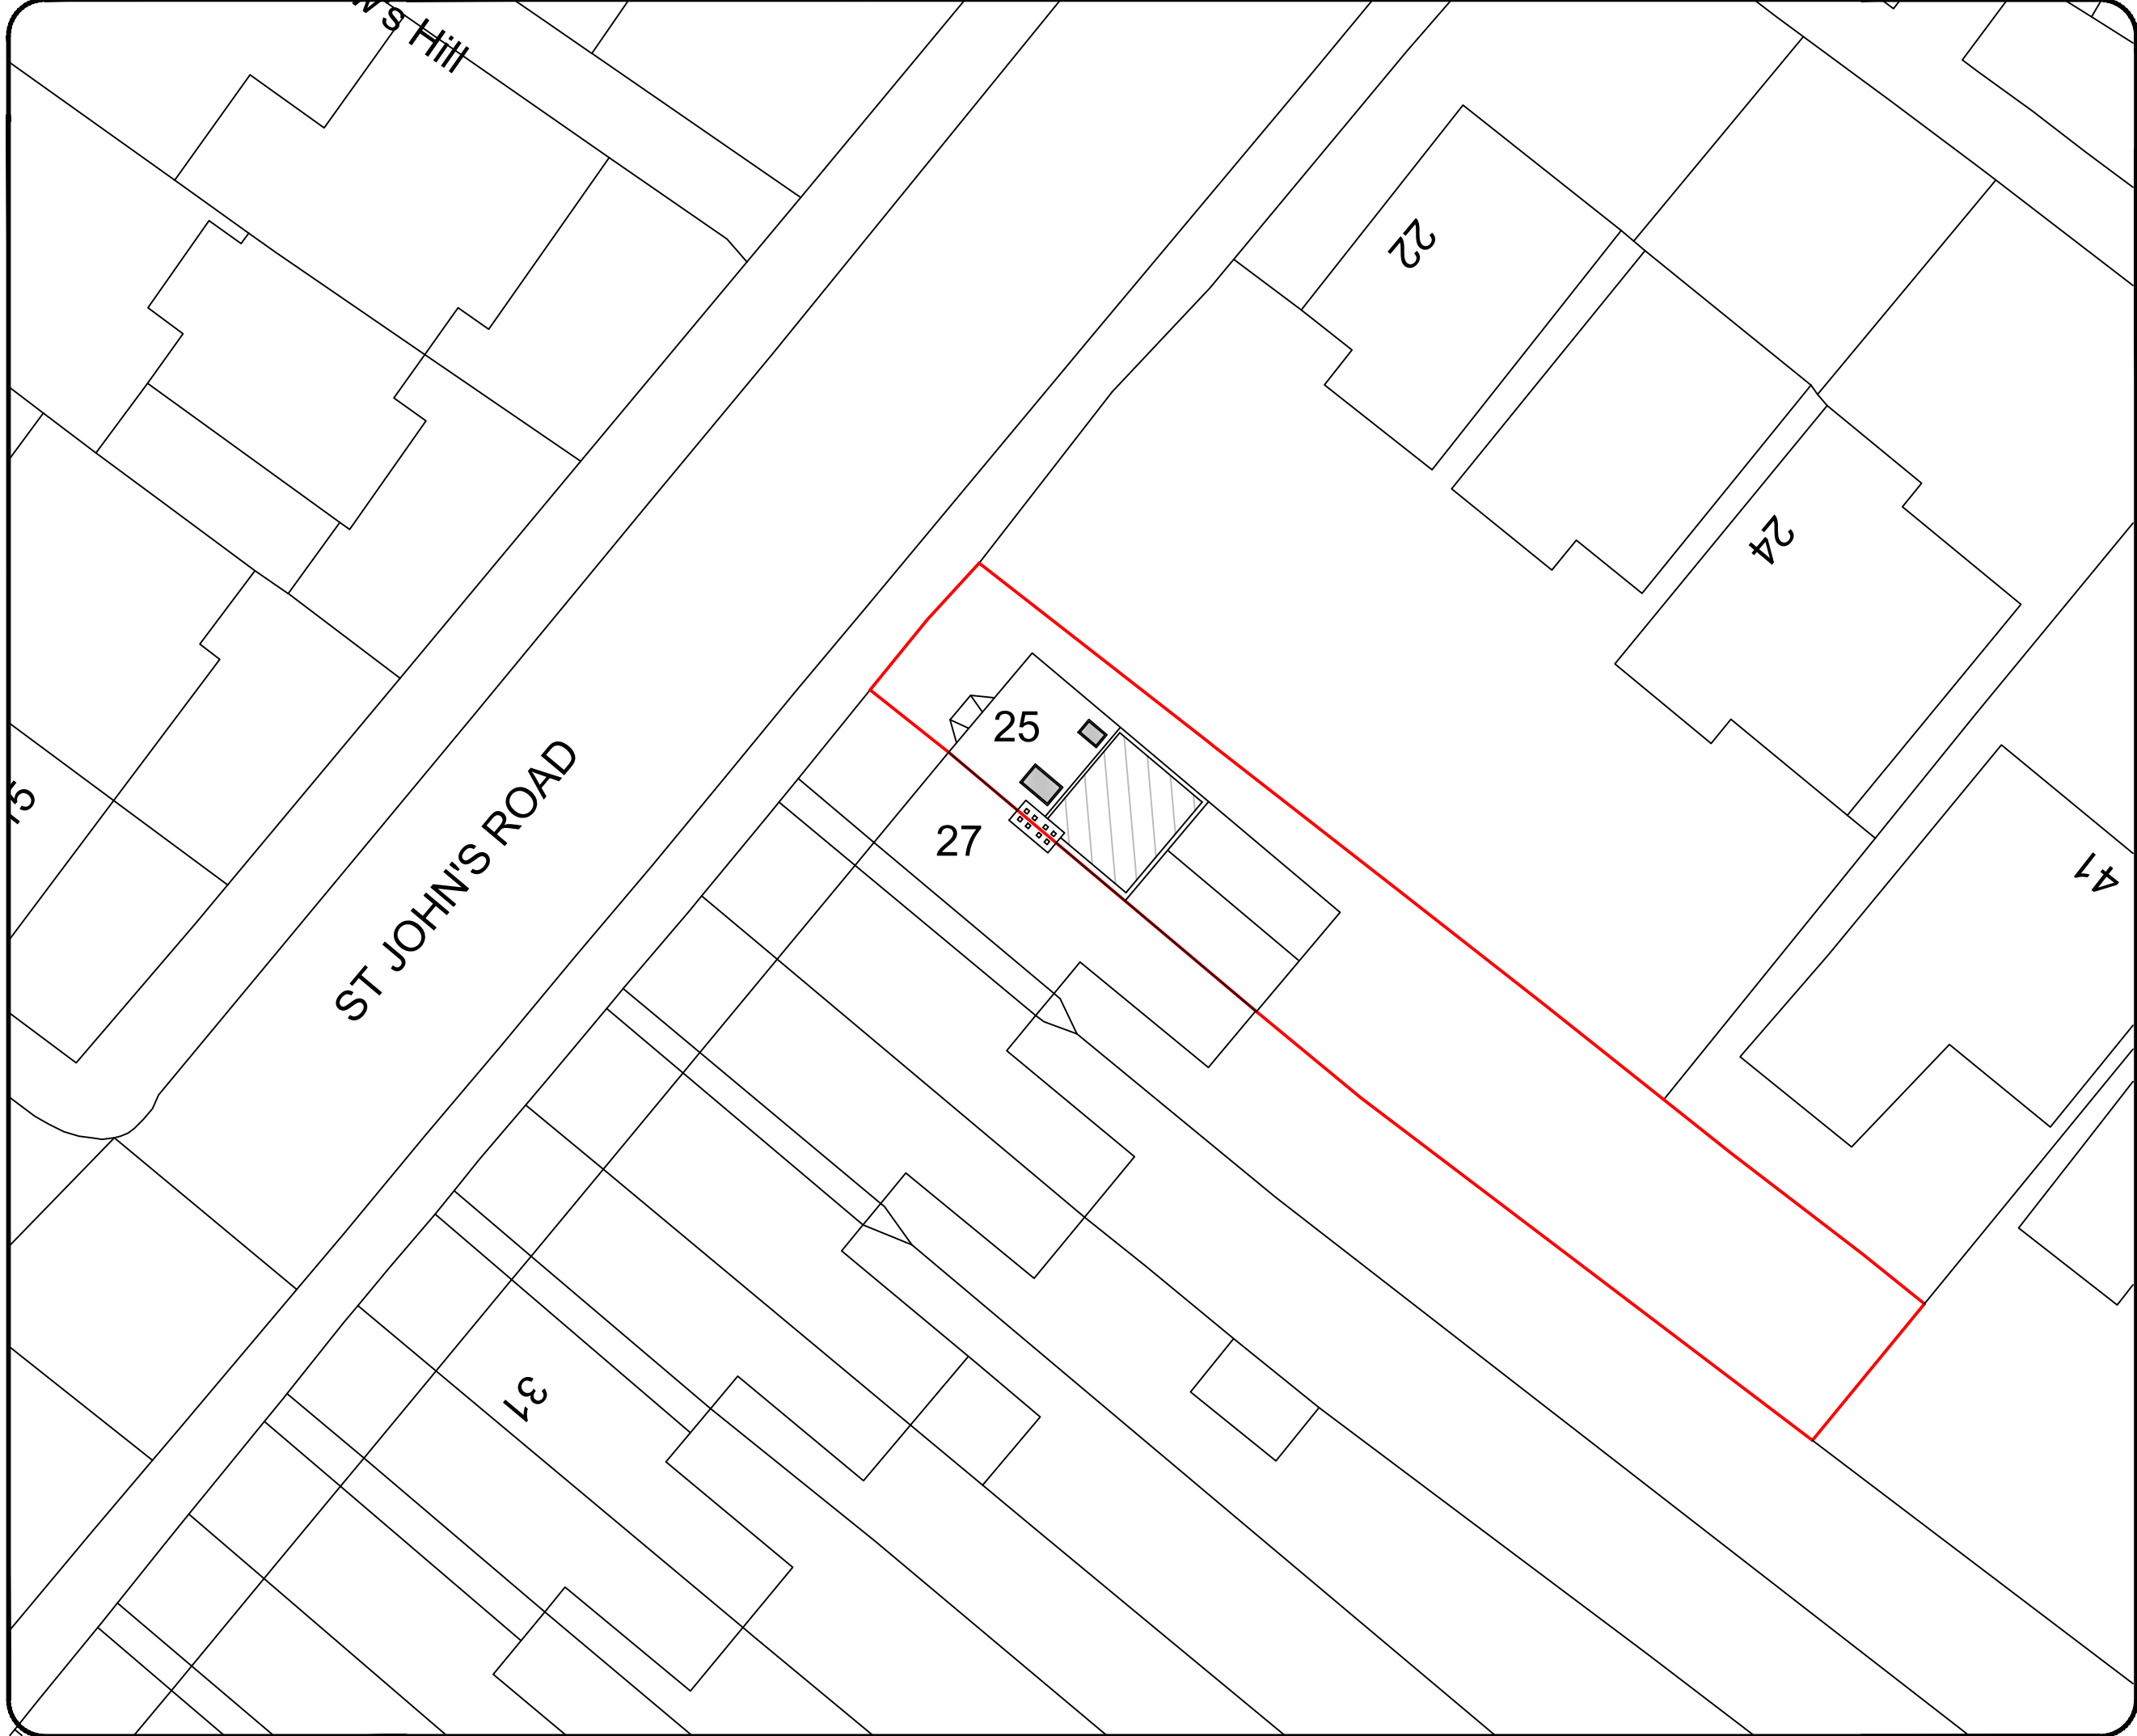

Notes

All drawings to be signed off by building control before the commencement of any works. If works commence on a Building Notice, the Builder/property owner commences works at their own risk and ELA Design (or its Officer's) cannot accept and liability whatsoever for these works carried out.



Scale in Metres

1:200

0

2

4

6

8

10



O/S licence number

100060020

Rev	Date	Details	By
A	15/10/25	Revision A	CE

Project:

Loft Conversion

Drawing:

Block Plan

Address:

25 St John's Road,
Hitchin, SG4 9JP

Drawing N°:

ELA/9

Rev:

A

A3 Scale:

1:200

Drawn By:

CE

Job No:

3401

Date:

15/10/25



ELA Design

Beechcroft
Riverside Avenue
Broxbourne
Herts
EN10 6RA

www.ela-design.co.uk

Tel:- 07979510821