Site Plan for 62 Leys Avenue, Letchworth. Scale 1:500

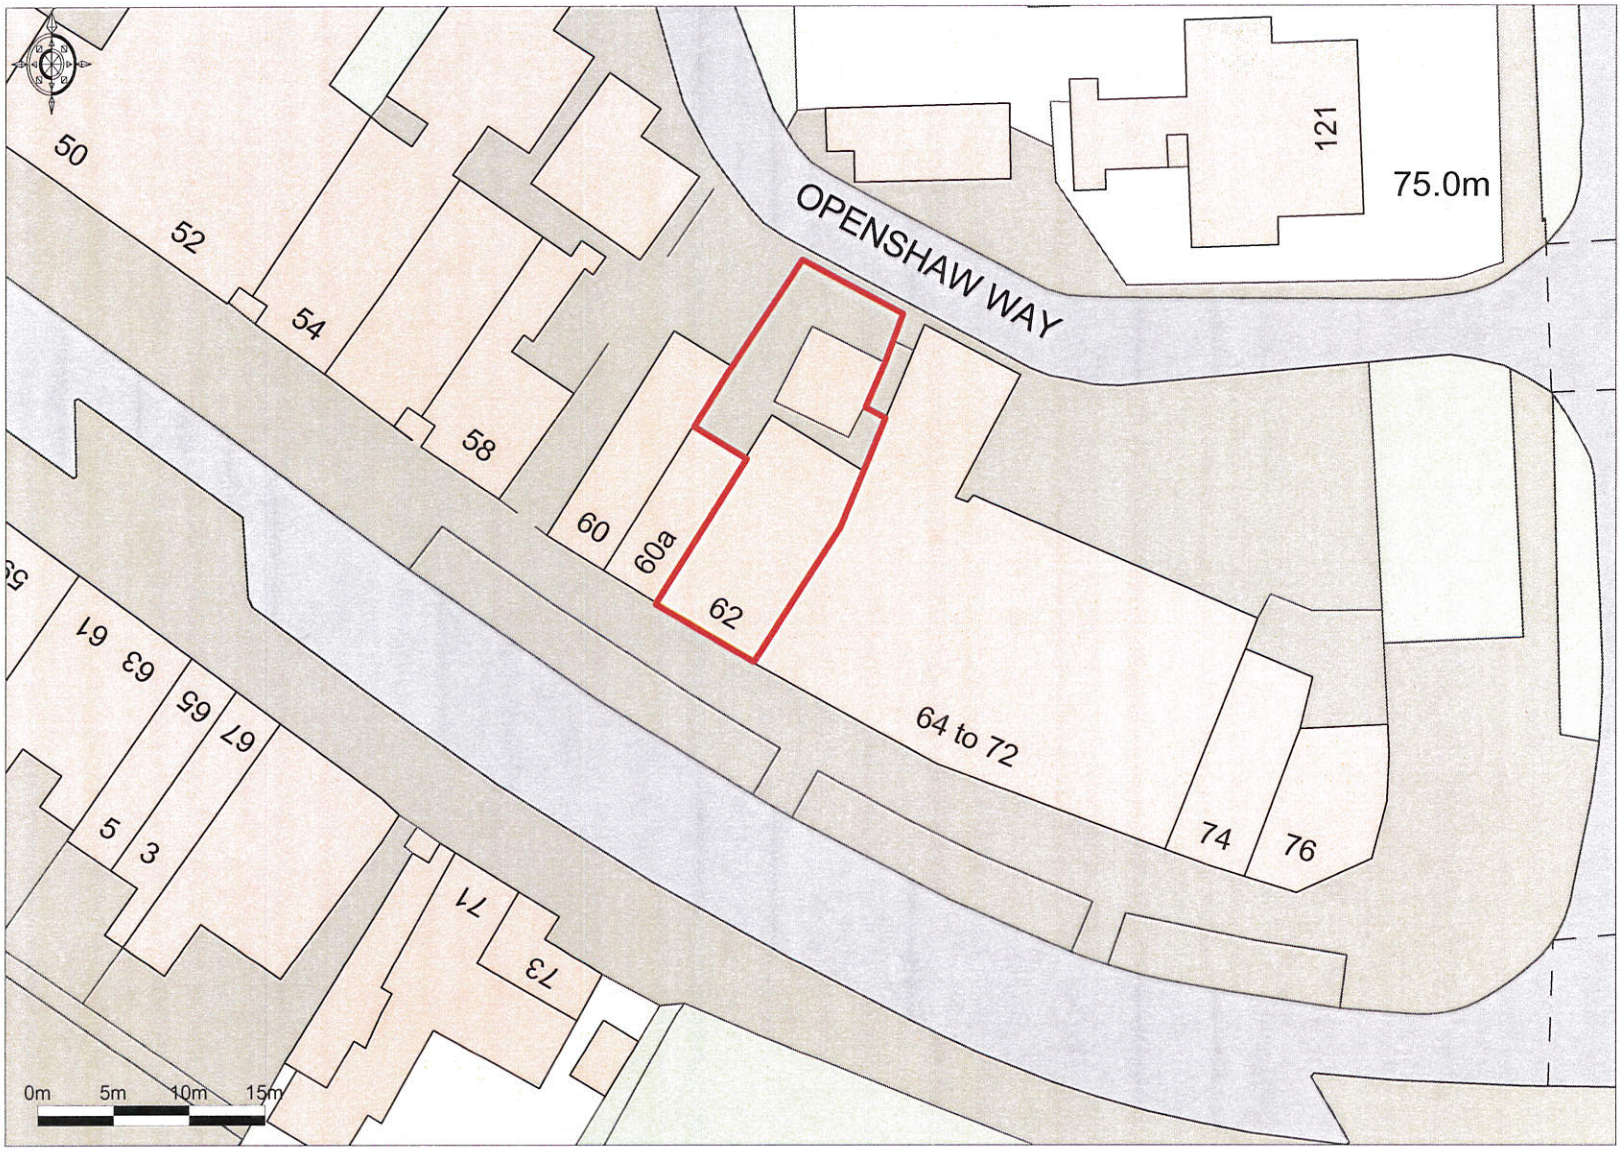

Promap
LANDMARK INFORMATION GROUP
Ordnance Survey © Crown Copyright 2018. All rights reserved. Licence number 100022432.
Getmapping plc 2018. Plotted Scale - 1:500

Prepared by Satchells, 7 Brand Street, Hitchin, Herts. SG5 1HX