NOTES:

1) ALL DIMENSIONS TO BE CHECKED ON SITE. ANY DISCREPANCIES TO BE REPORTED TO THE SUPERVISING OFFICER IMMEDIATELY

2) DO NOT SCALE FROM DRAWING

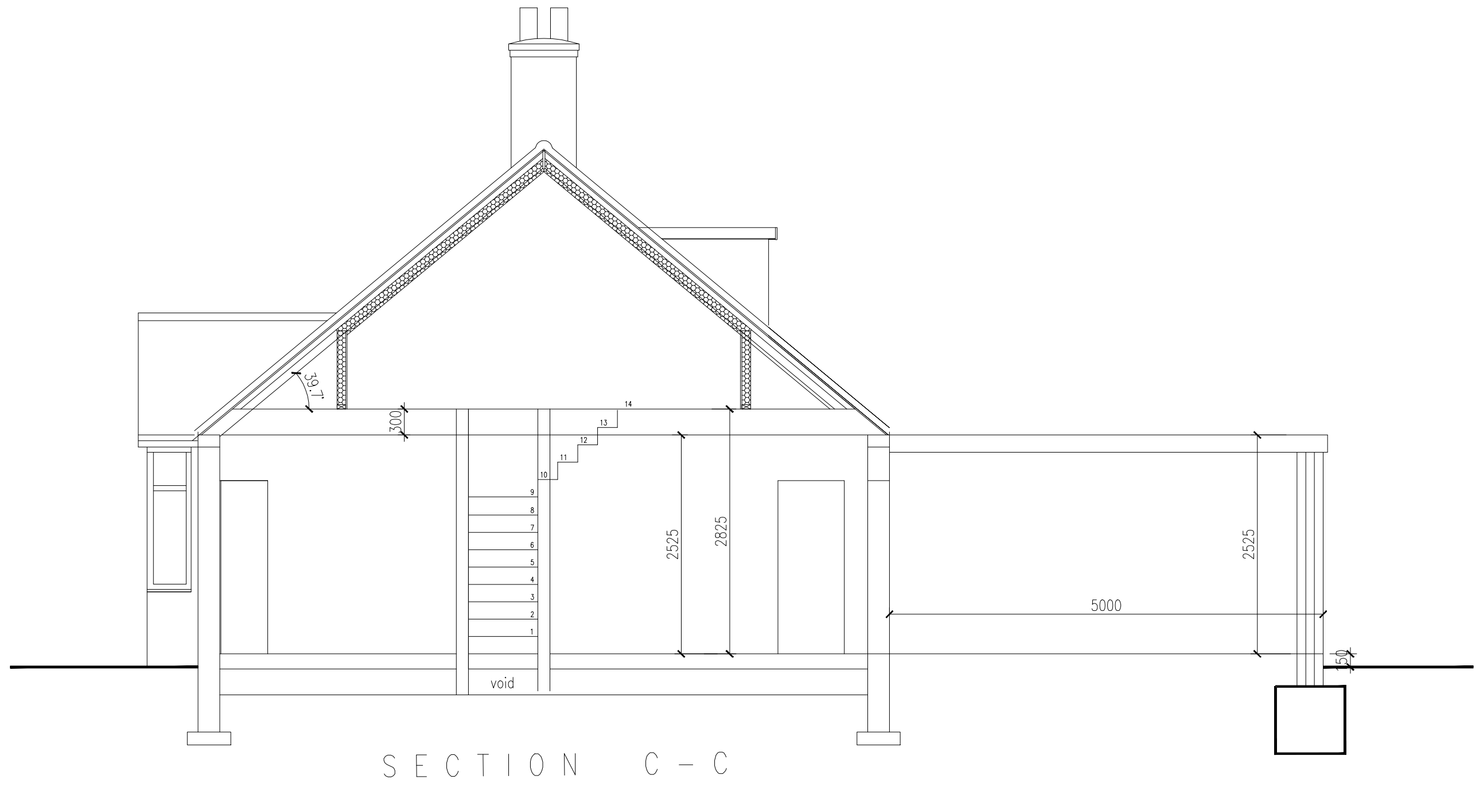

SECTION C - C

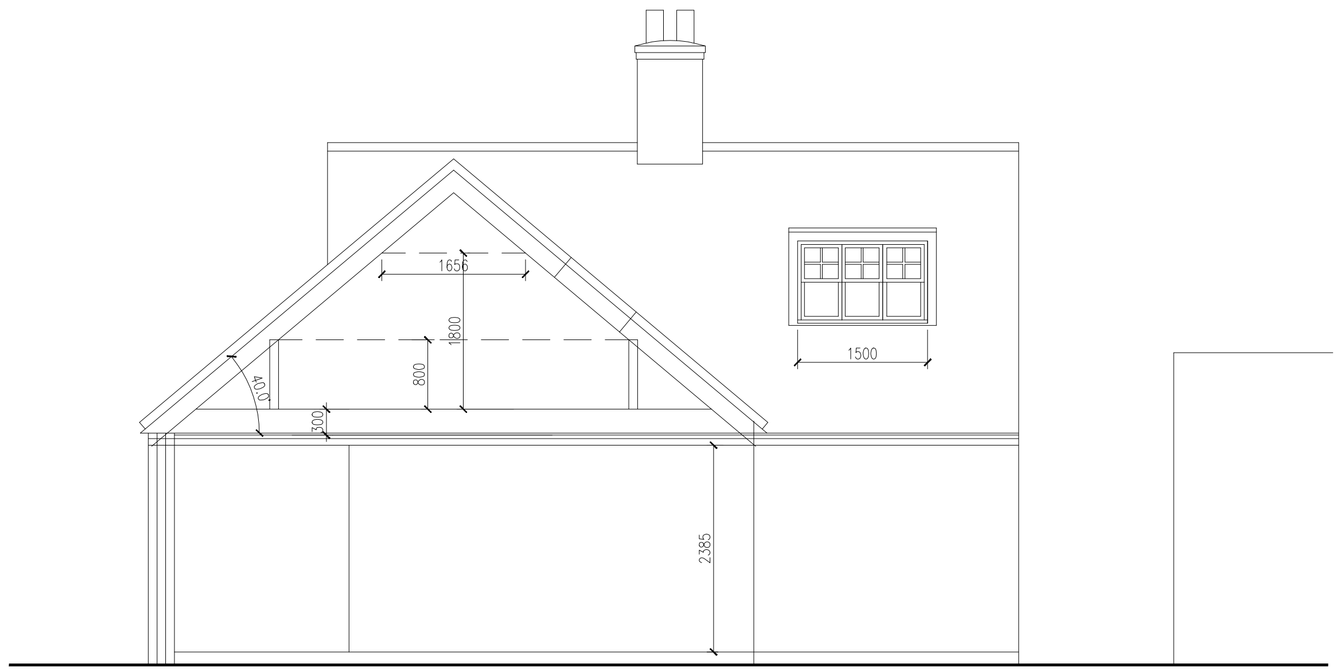

SECTION B - B

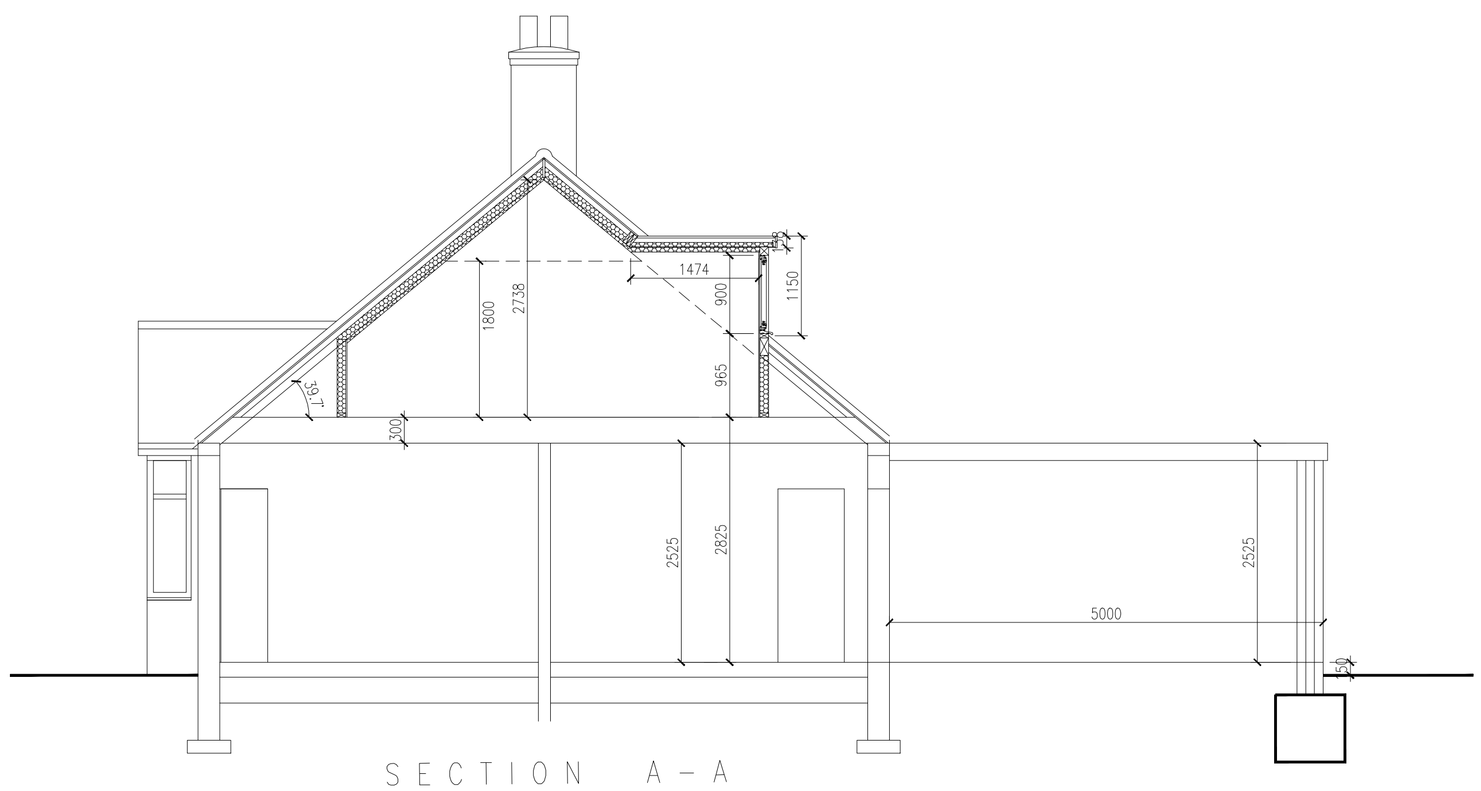

SECTION A - A

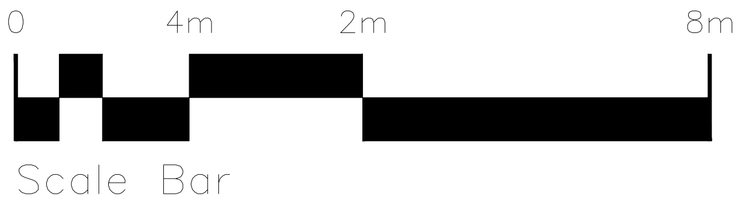

Scale Bar

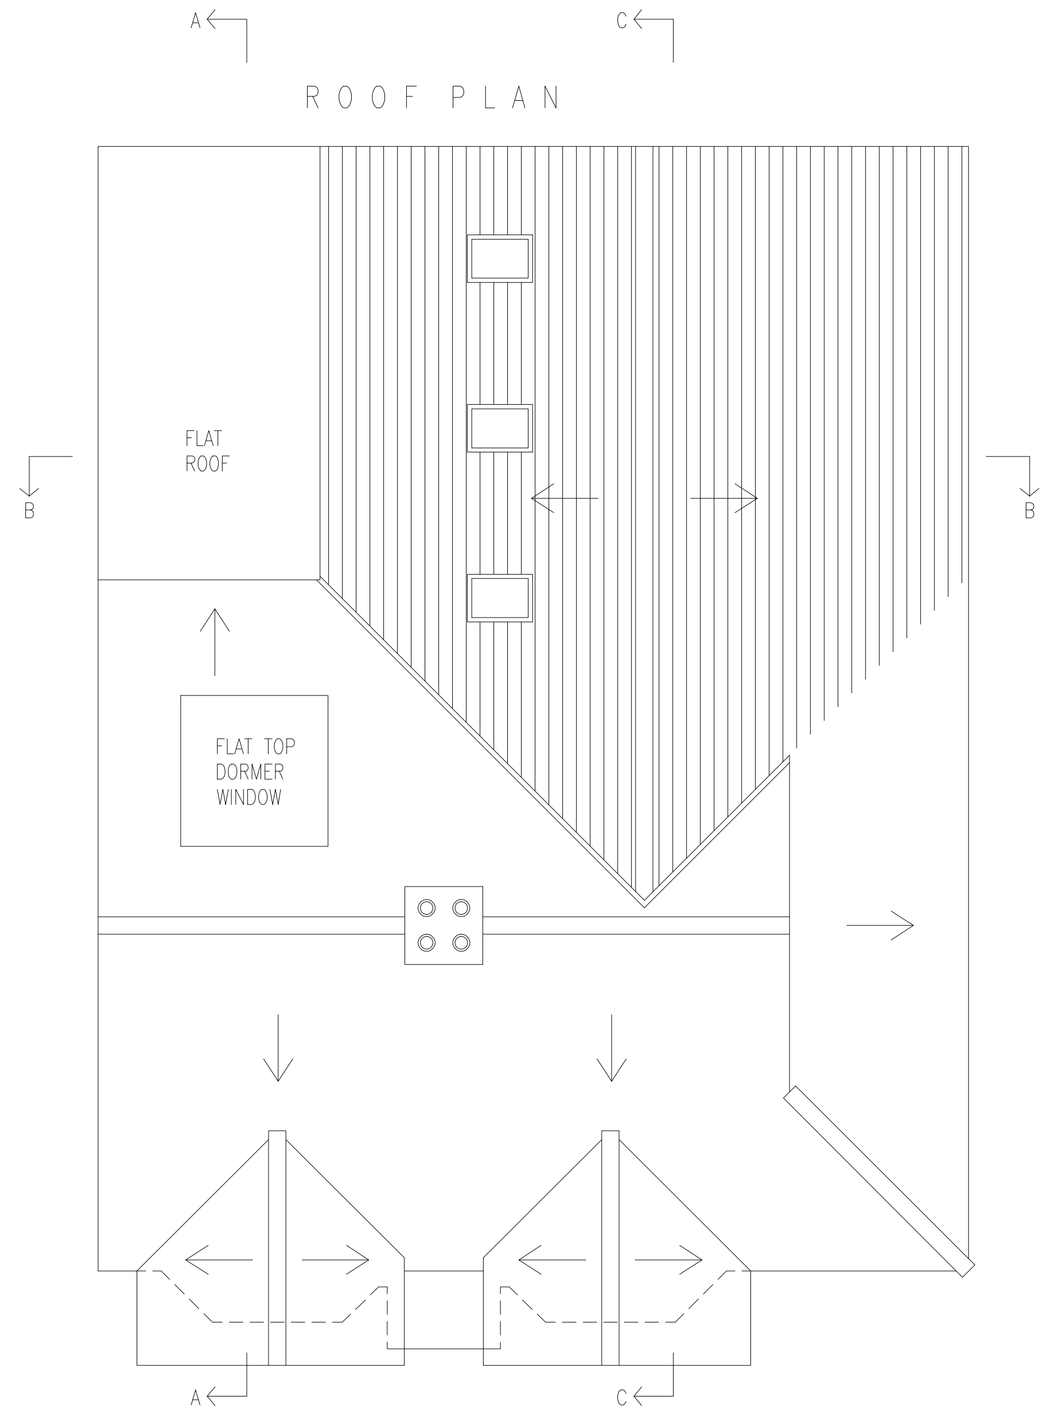

ROOF PLAN

B 13/2/18 Dormer windows and staircase amended.

A 22/1/18 Dormer and roof windows altered

REF DATE REVISION

DAVIS & COMPANY
CHARTERED SURVEYORS
21 Salisbury Road
Baldock Herts SG7 5BY
Tel: 07976 423158
Email: james.davis@clara.net

CLIENT:
Mr Smith

PROJECT:
52 North Road
Letchworth Garden City
SG6 1DJ

SHEET TITLE:
Proposed Roof Plan
Sections A-A and B-B

SCALE:	DATE:	DRAWN:
1:50 at A1 1:100 at A3	11/2017	JSD

DRAWING No: 52NA-P202 REV: B