This drawing must not be copied without the consent of Home Extension Team
The contractor is responsible for taking and checking all dimensions and angles

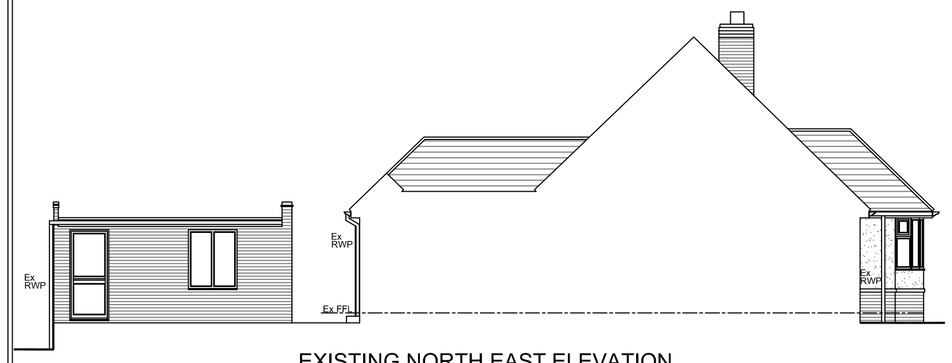

EXISTING NORTH EAST ELEVATION



EXISTING NORTH WEST ELEVATION



EXISTING SOUTH EAST ELEVATION

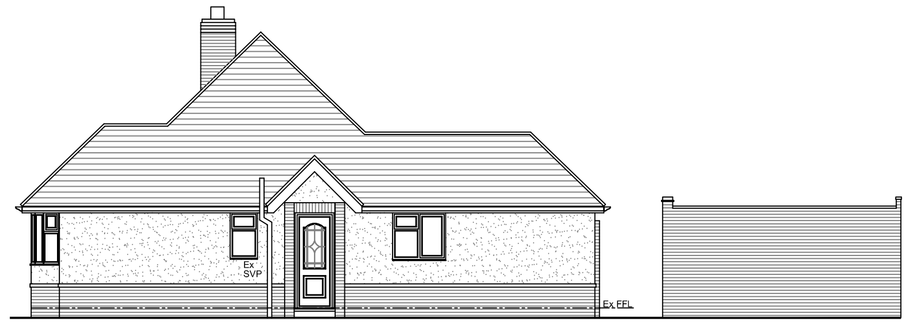

EXISTING SOUTH WEST ELEVATION

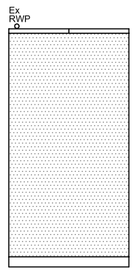

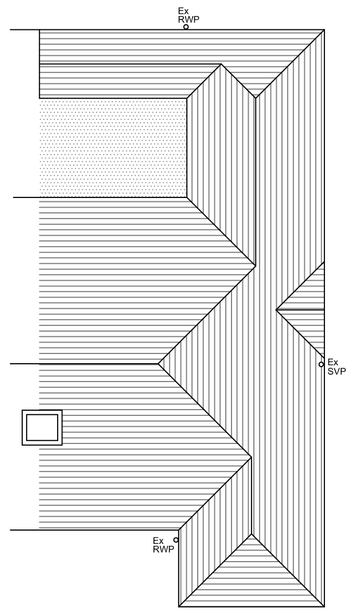

EXISTING ROOF PLAN

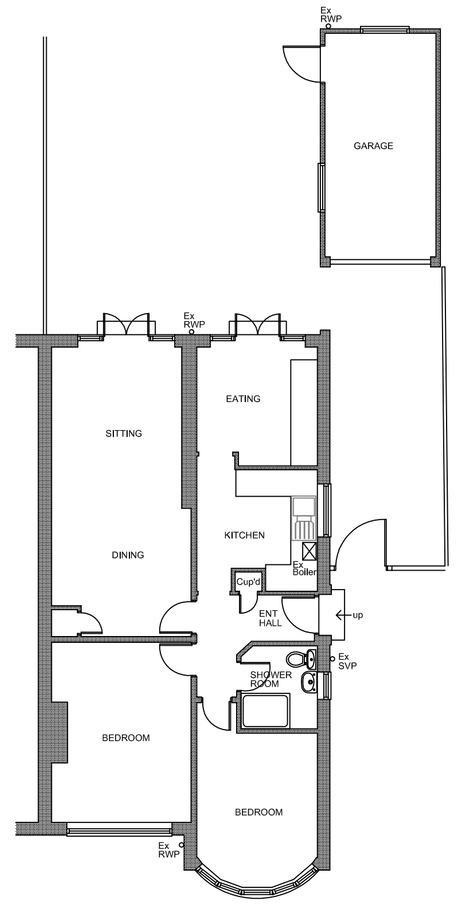

EXISTING GROUND FLOOR PLAN

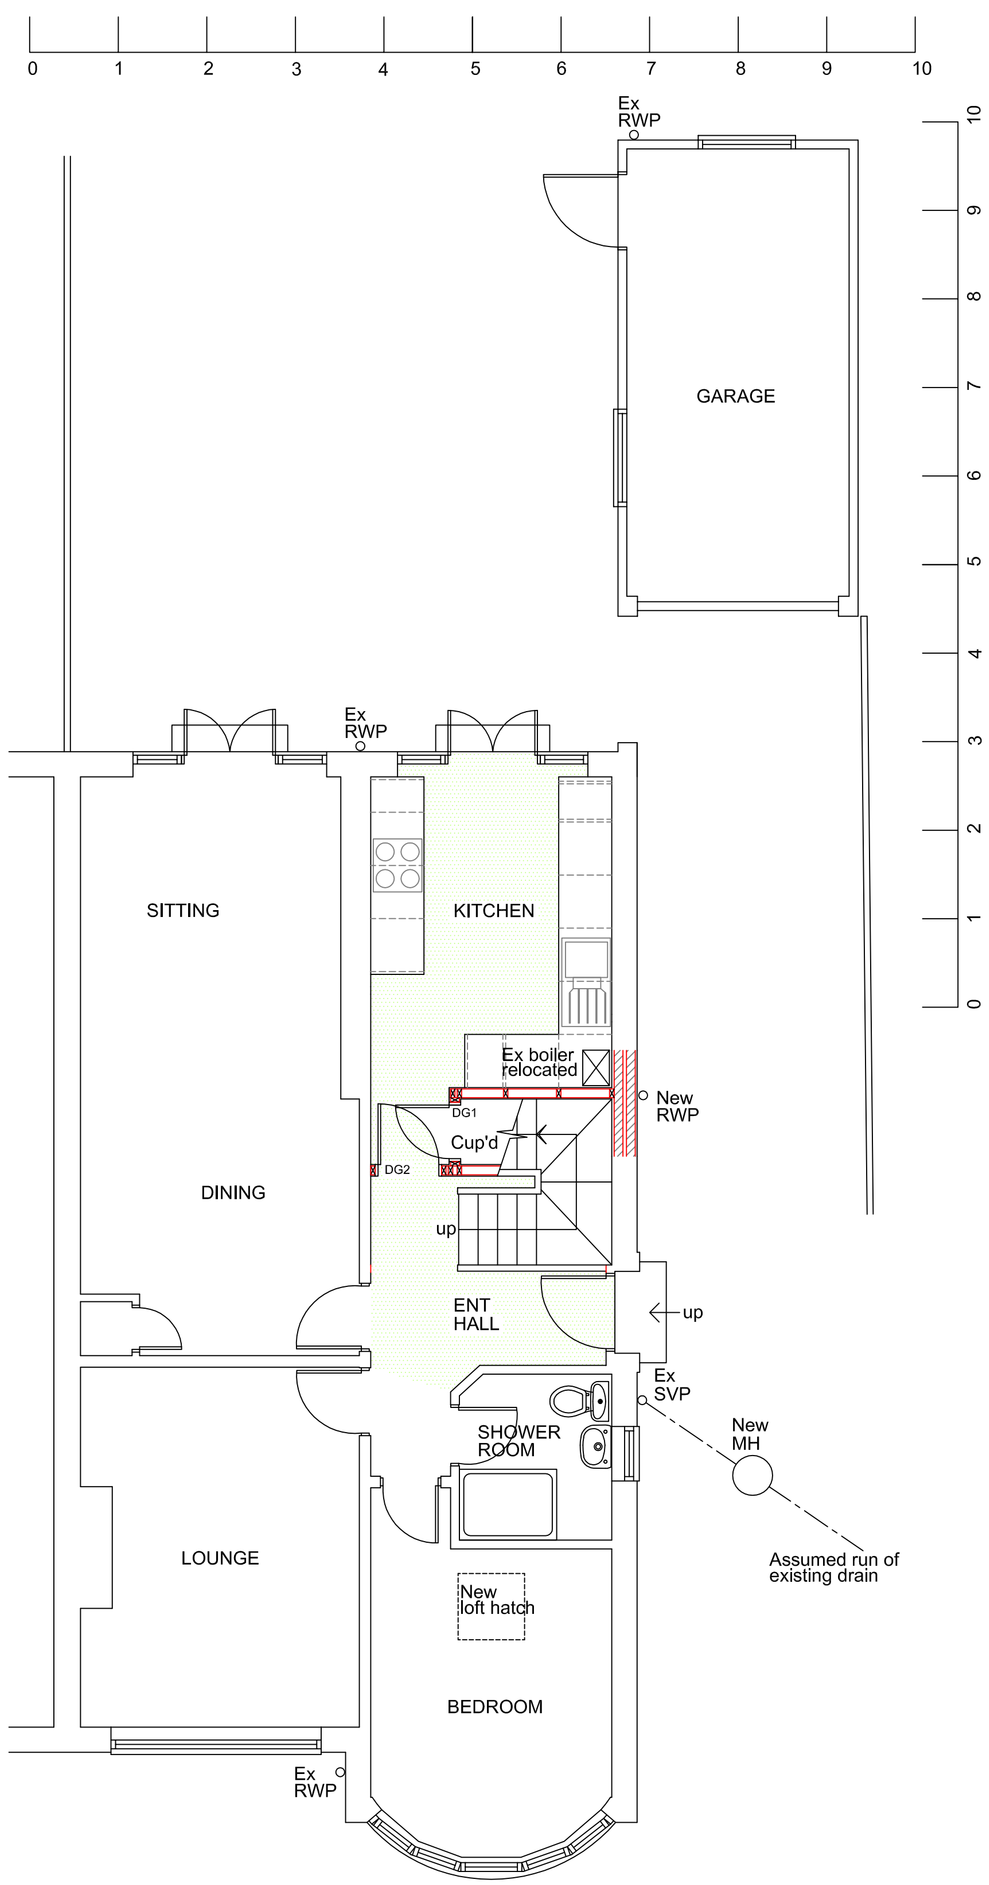

PROPOSED GROUND FLOOR PLAN

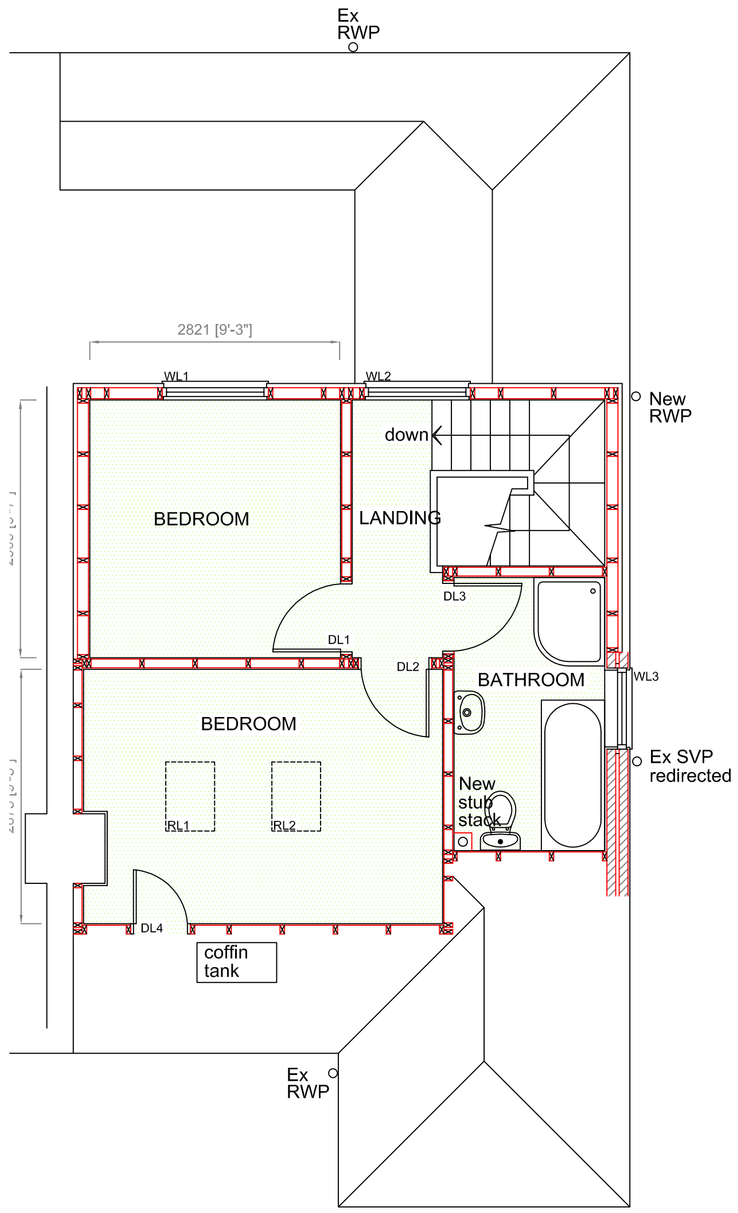

PROPOSED ROOF PLAN

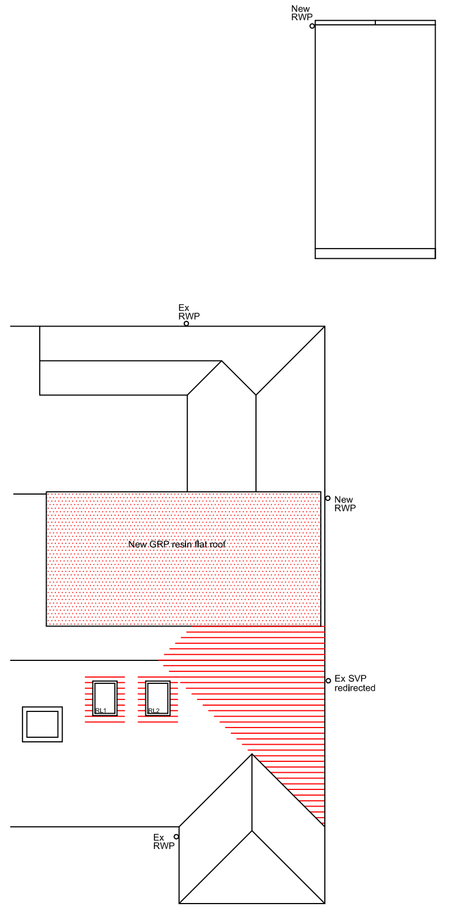

PROPOSED ROOF PLAN

HOME EXTENSION TEAM
103 Bancroft, Hitchin, Herts, SG5 1NB
Tel: (01462) 440099 E-mail: hitchin@het.co.uk

Client
Mrs Bradshaw

Project
12 Frensham Drive
Hitchin
Herts
SG4 0QP

Drawing Title
Permitted Development Application, proposed loft conversion with box dormer & internal alterations. Existing Plans and Elevations, Proposed Plans

Scale A1 dwg	Date	Drawn by
1:100 1:50	24-04-2018	MD

Dwg. No.	Rev.
HET 1540/03	A