PROPOSED GROUND FLOOR PLAN - 1:50

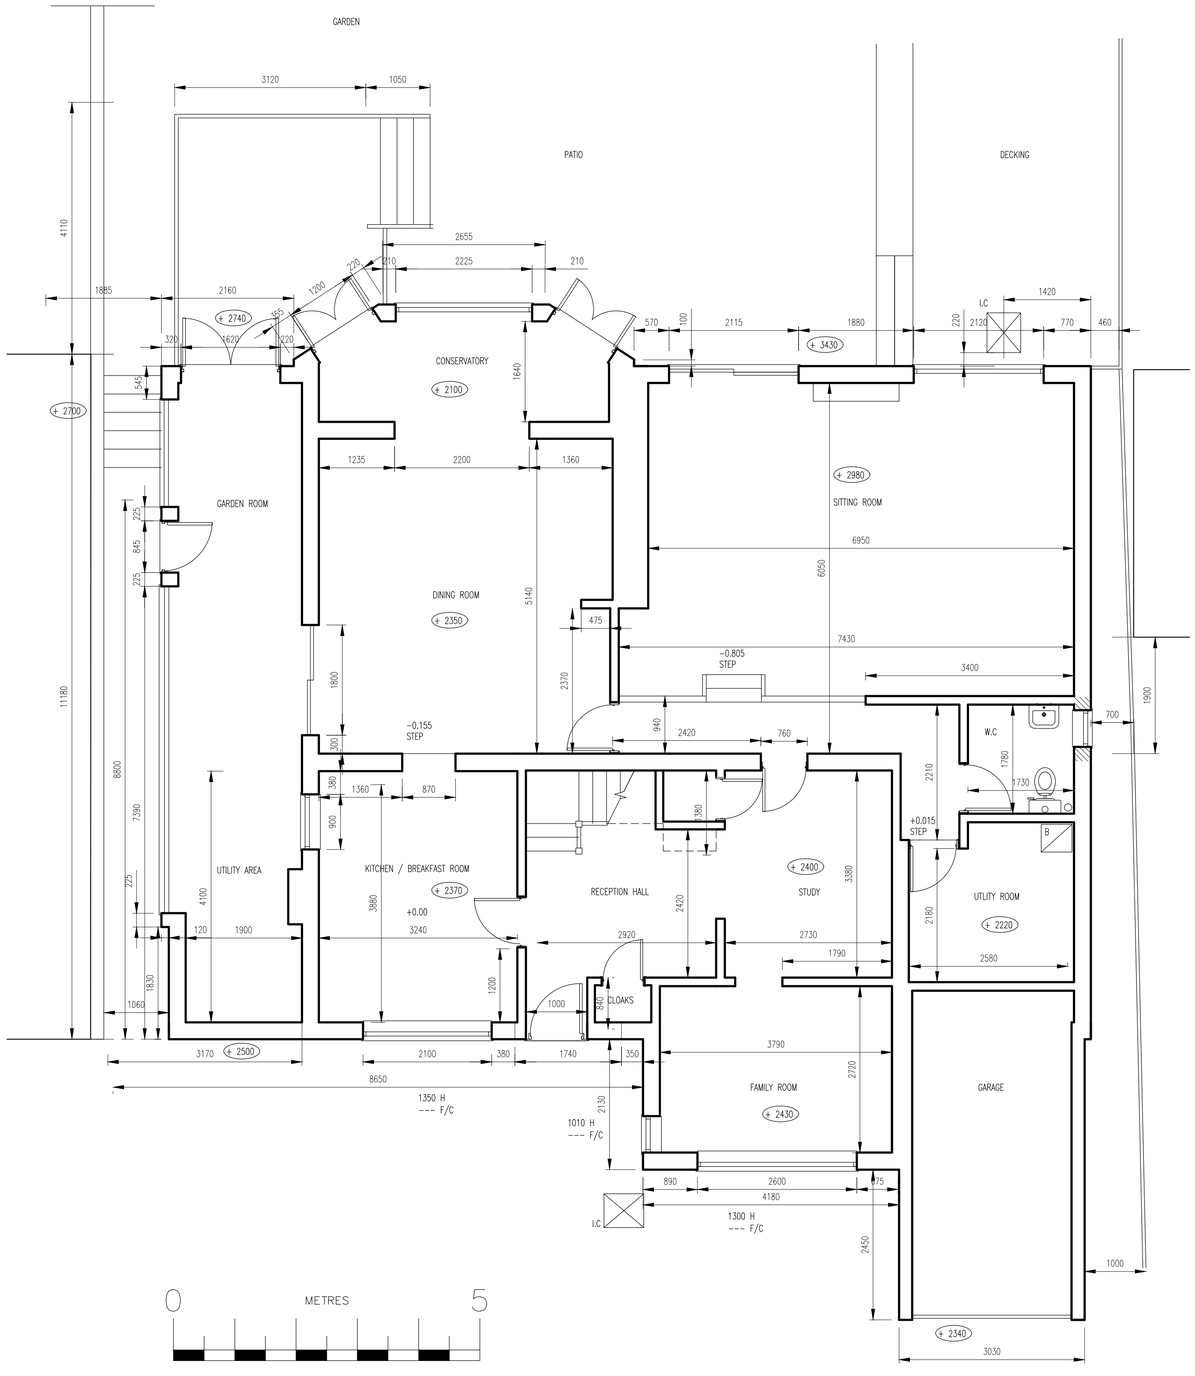

SCALE 1: 50

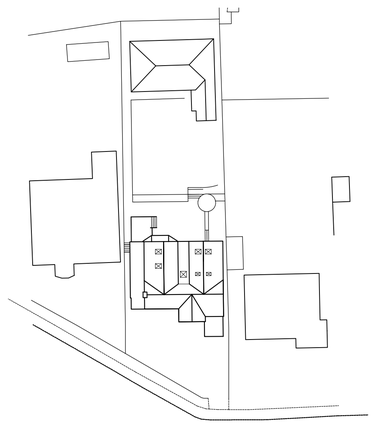

PROPOSED SITE PLAN - 1:500



PROPOSED SIDE ELEVATION - 1:100

METRES 0 5

SCALE 1: 100



PROPOSED FRONT ELEVATION - 1:100

© COPYRIGHT OF ARCHITECT

ALL DIMENSIONS TO BE CHECKED ON SITE AND NOT SCALED FROM THIS DRAWING. ANY DISCREPANCIES FOUND ON SITE TO BE REPORTED TO THE ARCHITECT PRIOR TO CONSTRUCTION. PARTY WALL AGREEMENTS AND C.D.M. REGULATIONS ALL AT THE CLIENTS RISK. COMMENCEMENT OF WORK ON SITE PRIOR TO L.A. PLANS APPROVAL IS ENTIRELY AT THE OWNERS RISK.

Rev	Amendment	Date:

Rm.4
1 Market Hill
Royston
Hertfordshire
SG8 9JL
e: cb.architect@outlook.com
t: 01763 - 249113
ARCHITECT

Status:	PLANNING
Client:	MR & MRS KORDA – HEWITT
Site Address :	11, PRIORY CLOSE, ROYSTON, N.HERTS

Drawing Title:	PROPOSAL DRAWING	
Drawing By: CB	Date: 05/04/18	
Drawing Reference: ROY/CB/18/03	Revision:	Scale: 1:100, 1:50