PROPOSED FIRST FLOOR PLAN - 1:50

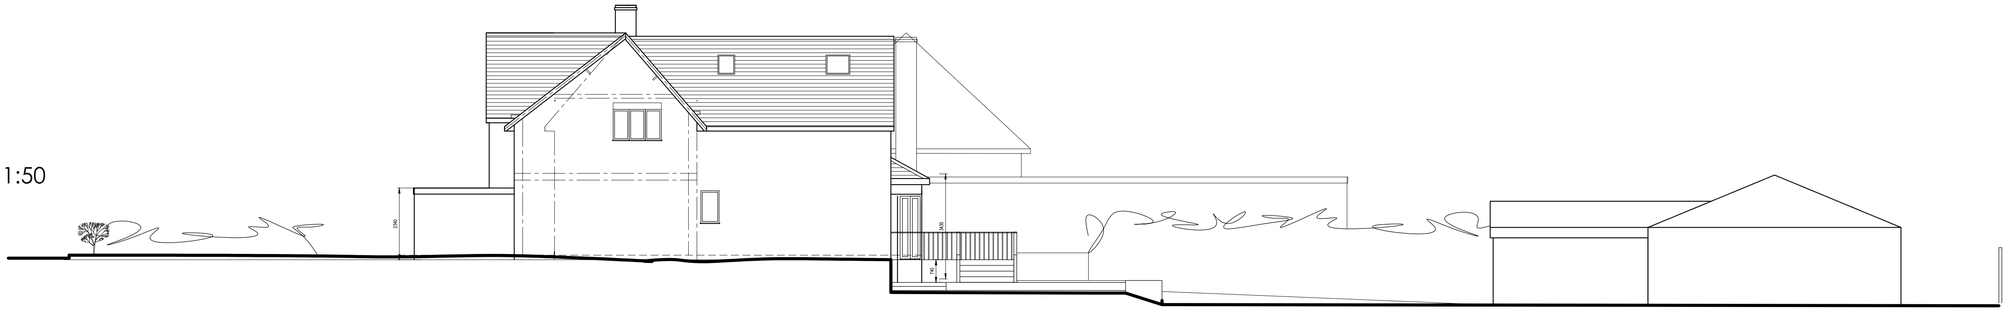

PROPOSED SIDE ELEVATION - 1:100

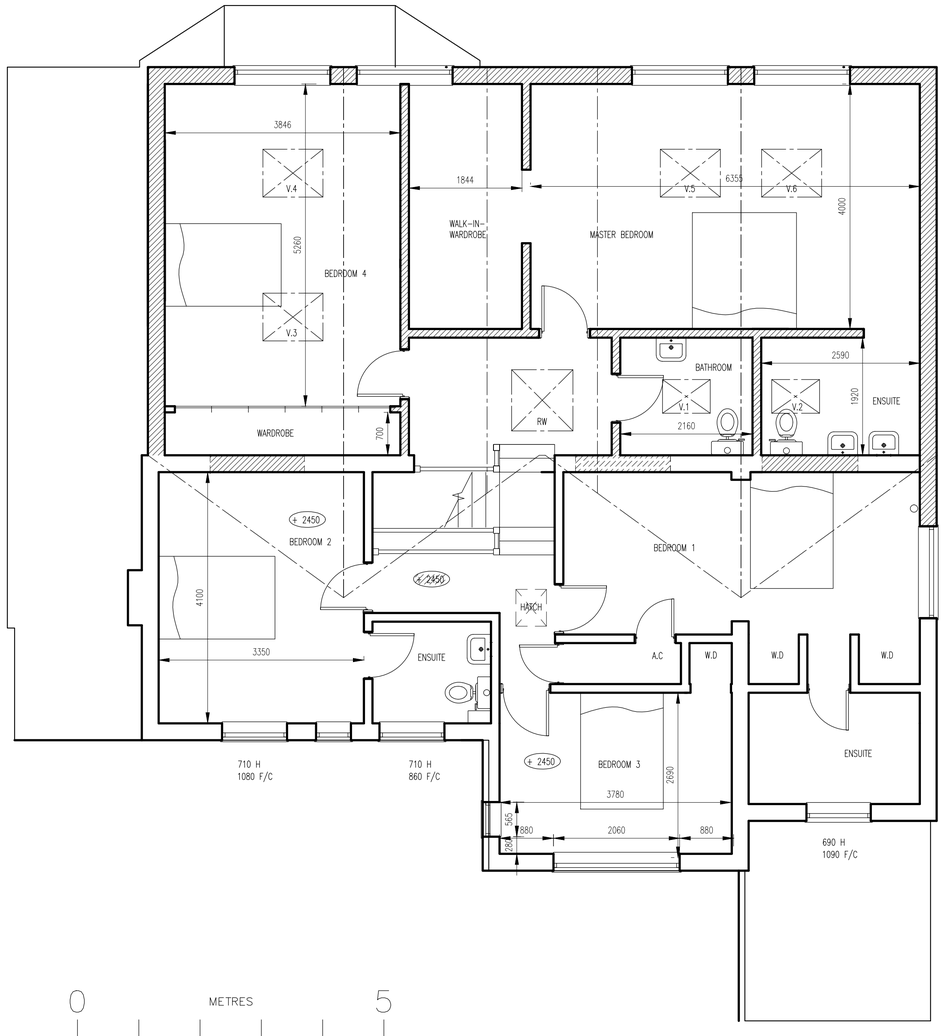

PROPOSED REAR ELEVATION - 1:100

0 METRES 5

SCALE 1: 100

© COPYRIGHT OF ARCHITECT

ALL DIMENSIONS TO BE CHECKED ON SITE AND NOT SCALED FROM THIS DRAWING. ANY DISCREPANCIES FOUND ON SITE TO BE REPORTED TO THE ARCHITECT PRIOR TO CONSTRUCTION. PARTY WALL AGREEMENTS AND C.D.M. REGULATIONS ALL AT THE CLIENTS RISK. COMMENCEMENT OF WORK ON SITE PRIOR TO L.A PLANS APPROVAL IS ENTIRELY AT THE OWNERS RISK.

Rev	Amendment	Date:

Rm.4
1 Market Hill
Royston
Hertfordshire
SG8 9JL

e: cb.architect@outlook.com
t: 01763 - 249113

ARCHITECT

Status:
PLANNING

Client:
MR & MRS KORDA – HEWITT

Site Address :
11, PRIORY CLOSE, ROYSTON, N.HERTS

Drawing Title:
PROPOSAL DRAWING

Drawing By:	Date:	
CB		05/04/18
Drawing Reference:	Revision:	Scale:
ROY/CB/18/04		1:100, 1:50