

EXISTING SIDE ELEVATION - 1:100

EXISTING FIRST FLOOR PLAN - 1:50

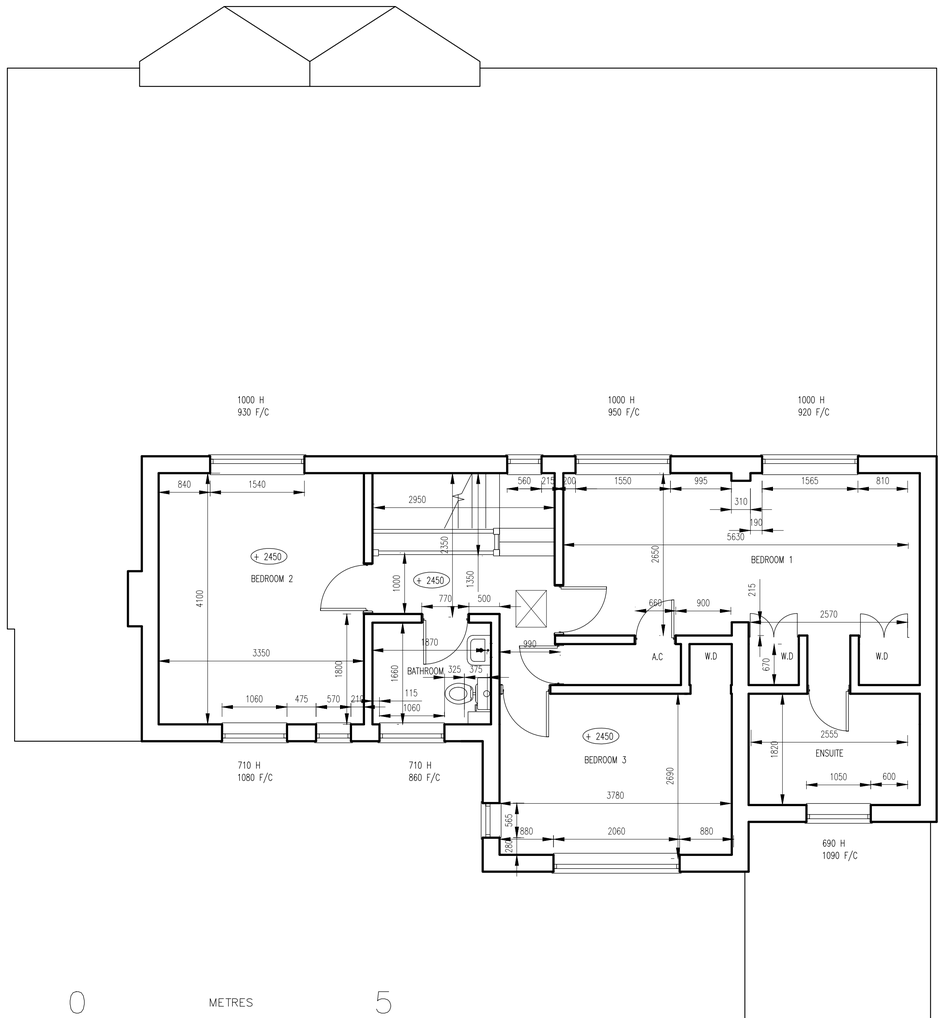

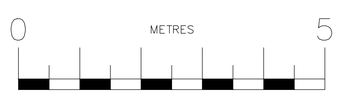

SCALE 1: 50



EXISTING REAR ELEVATION - 1:100



SCALE 1: 100

© COPYRIGHT OF ARCHITECT

ALL DIMENSIONS TO BE CHECKED ON SITE AND NOT SCALED FROM THIS DRAWING. ANY DISCREPANCIES FOUND ON SITE TO BE REPORTED TO THE ARCHITECT PRIOR TO CONSTRUCTION. PARTY WALL AGREEMENTS AND C.D.M. REGULATIONS ALL AT THE CLIENTS RISK. COMMENCEMENT OF WORK ON SITE PRIOR TO LA PLANS APPROVAL IS ENTIRELY AT THE OWNERS RISK.

Rev	Amendment	Date:
–	–	–

Rm.4
1 Market Hill
Royston
Hertfordshire
SG8 9JL

e: cb.architect@outlook.com
t: 01763 - 249113

ARCHITECT

Status:
PLANNING

Client:
MR & MRS KORDA – HEWITT

Site Address :
11, PRIORY CLOSE, ROYSTON, N.HERTS

Drawing Title:
EXISTING DRAWING

Drawing By:	Date:	
CB	05/02/18	
Drawing Reference:	Revision:	Scale:
ROY/CB/18/02	–	1:100, 1:50