



Note: External Elevations as existing and proposed

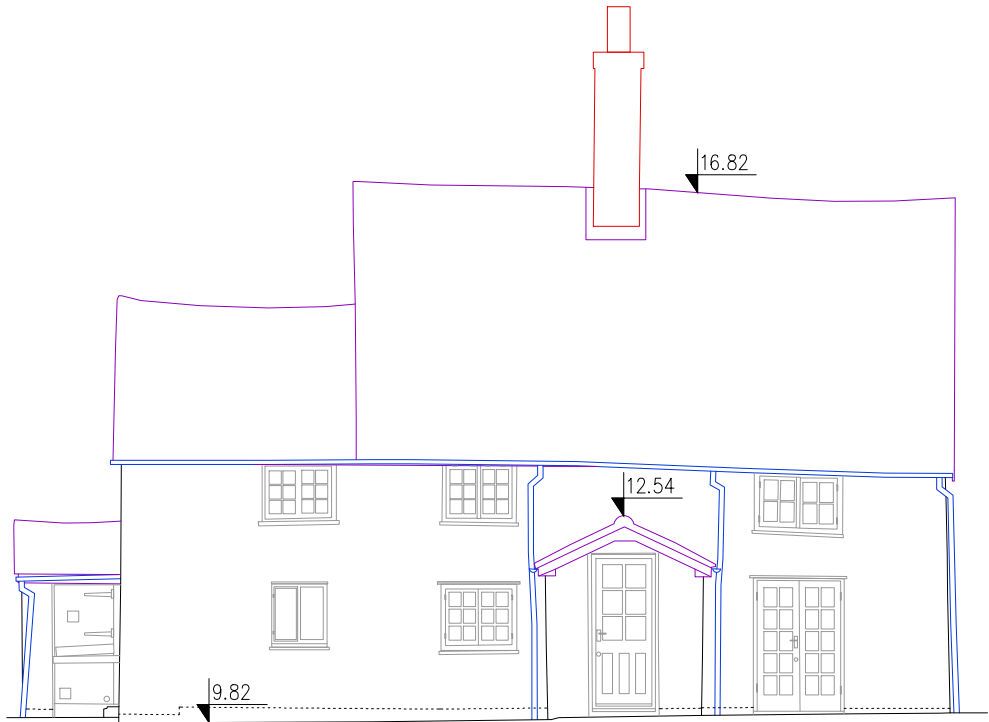


ELEVATION 1

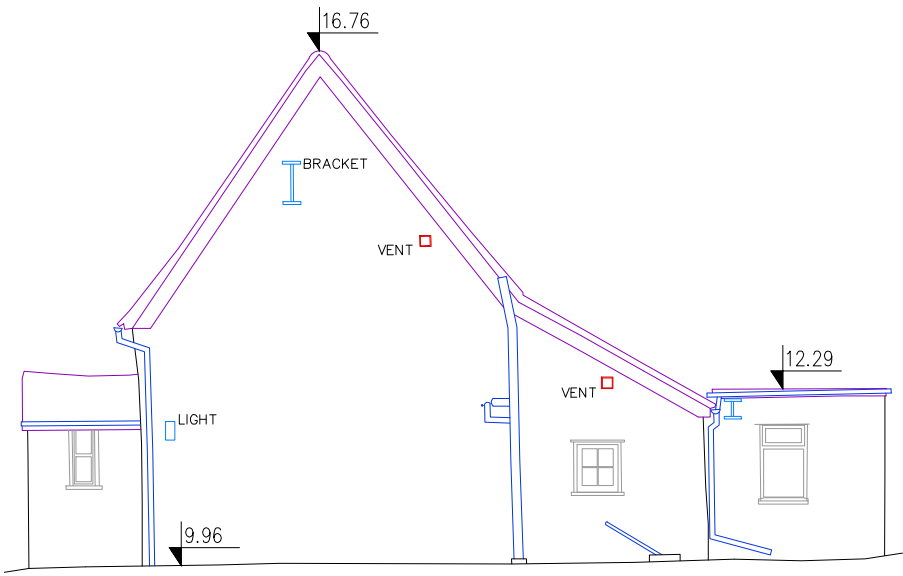


ELEVATION 2

All dimensions to be checked on site before commencing work or preparing working drawings. Any errors or discrepancies must be brought to the Surveyors attention.


Note: Vertical Datum assumed.

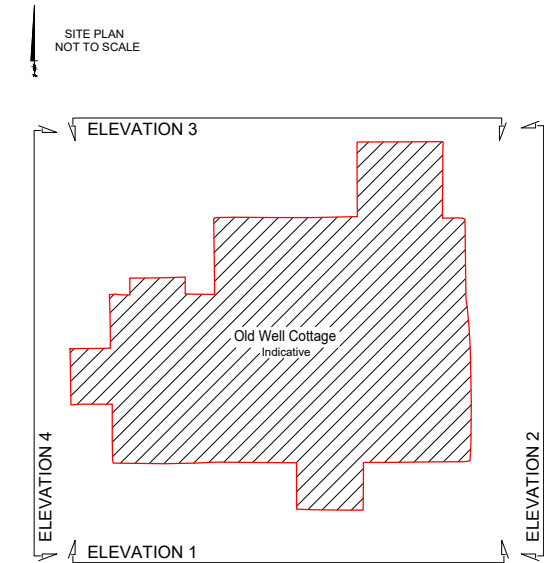

Note: External Elevations as existing and proposed

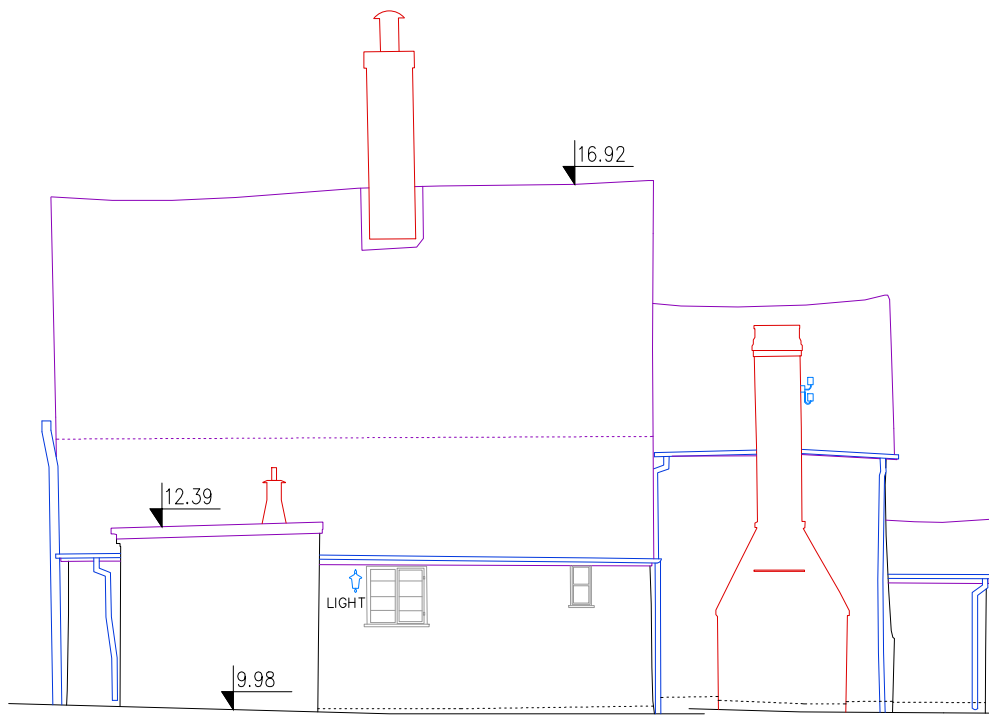

ELEVATION 3

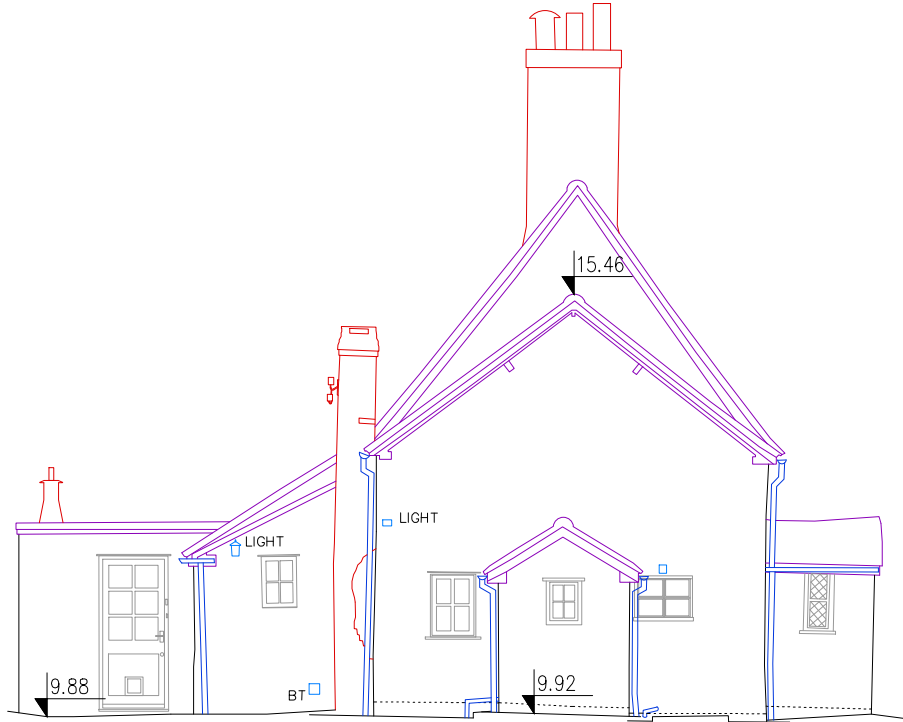


ELEVATION 4

Rev.1(29/01/2025) - Changes to text description

Client: **Mark Pearson**  
Old Well Cottage  
Southern Green  
Rushden  
SG9 0SY

**Simply Accurate Surveys**

35 Winston Crescent, Biggleswade  
Bedfordshire, SG18 0ET  
Tel. 07907353858  
Email [general@sasurveys.co.uk](mailto:general@sasurveys.co.uk)  
[www.sasurveys.co.uk](http://www.sasurveys.co.uk)

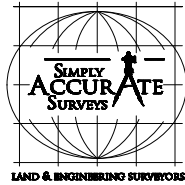

Drawing

External Elevations as existing  
Old Well Cottage, Southern Green, Rushden SG9 0SY

Drawing No.

SAE52625

Date:

27/01/2025

Drawing Scale: 1:100 @ A3



SCALE 1:100