


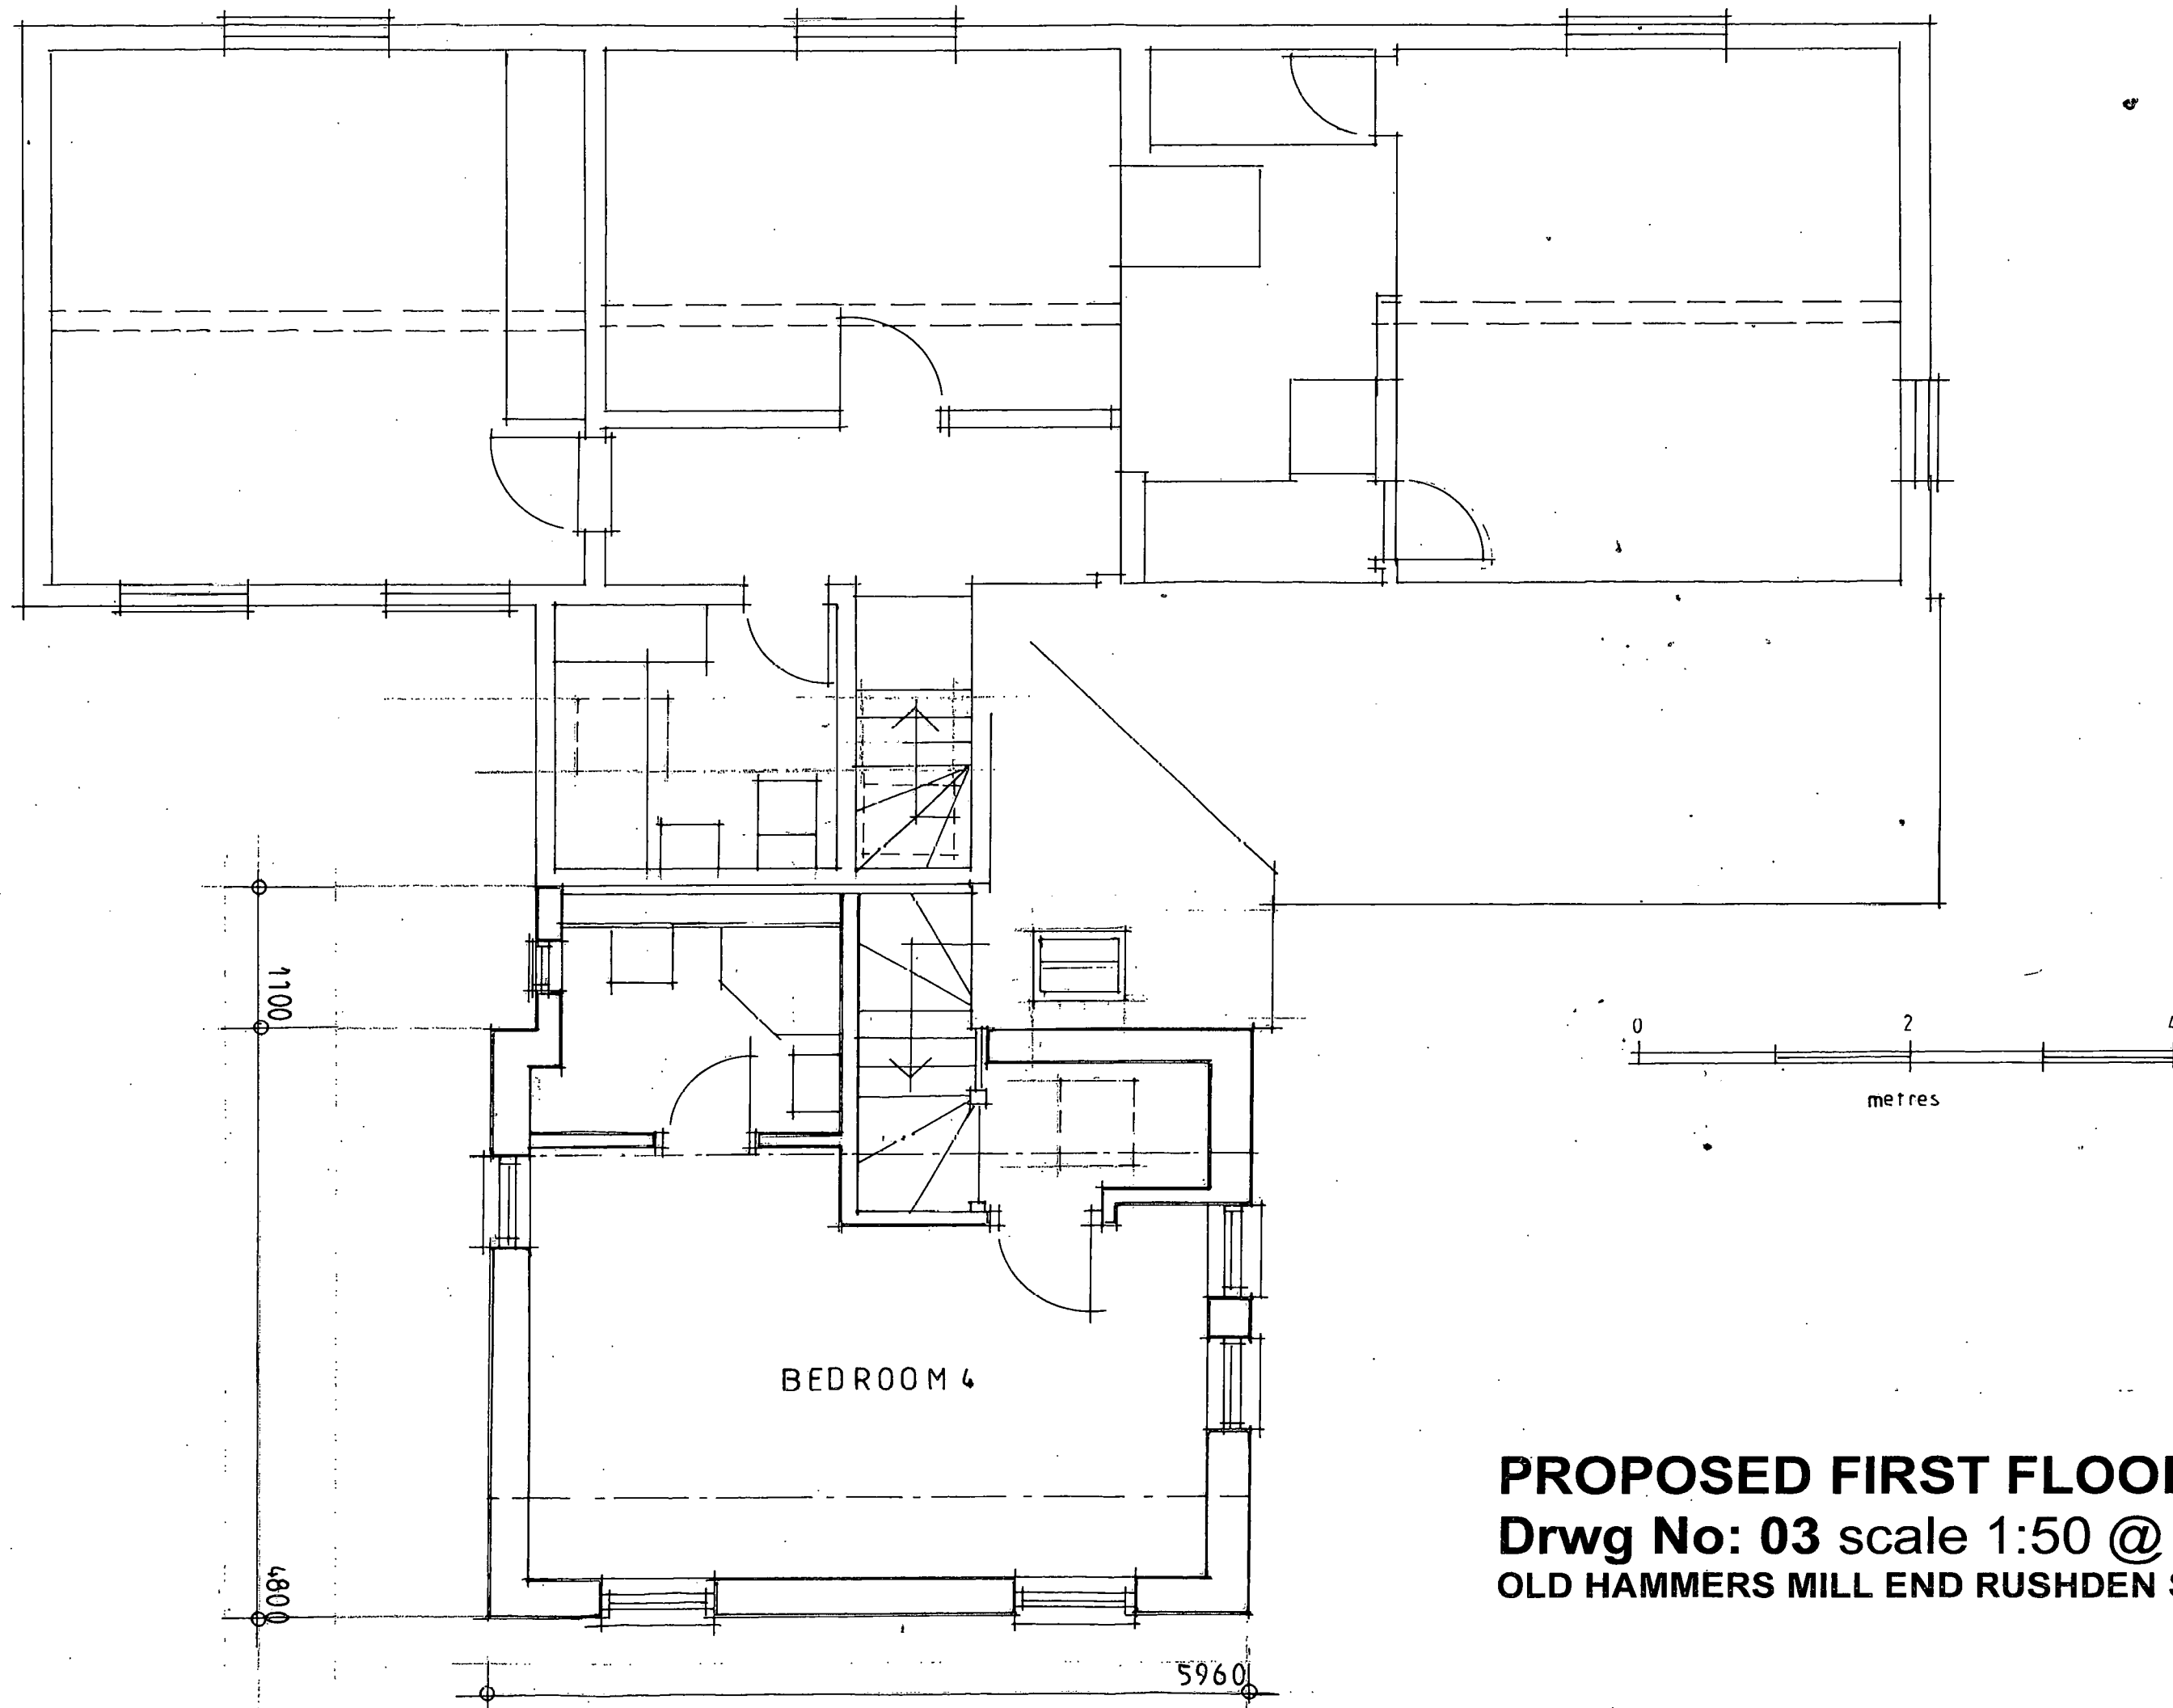

**PROPOSED FIRST FLOOR**  
**Drwg No: 03 scale 1:50 @ A3**  
**OLD HAMMERS MILL END RUSHDEN SG9 0TA**