


- LEGEND:
- 1 Proposed steel framed structure, powder coated finished or similar, dark grey colour.
 - 2 Timber panelling to exterior, or similar composite material.
 - 3 Sedum green roof.

PROPOSED REFUSE STORE

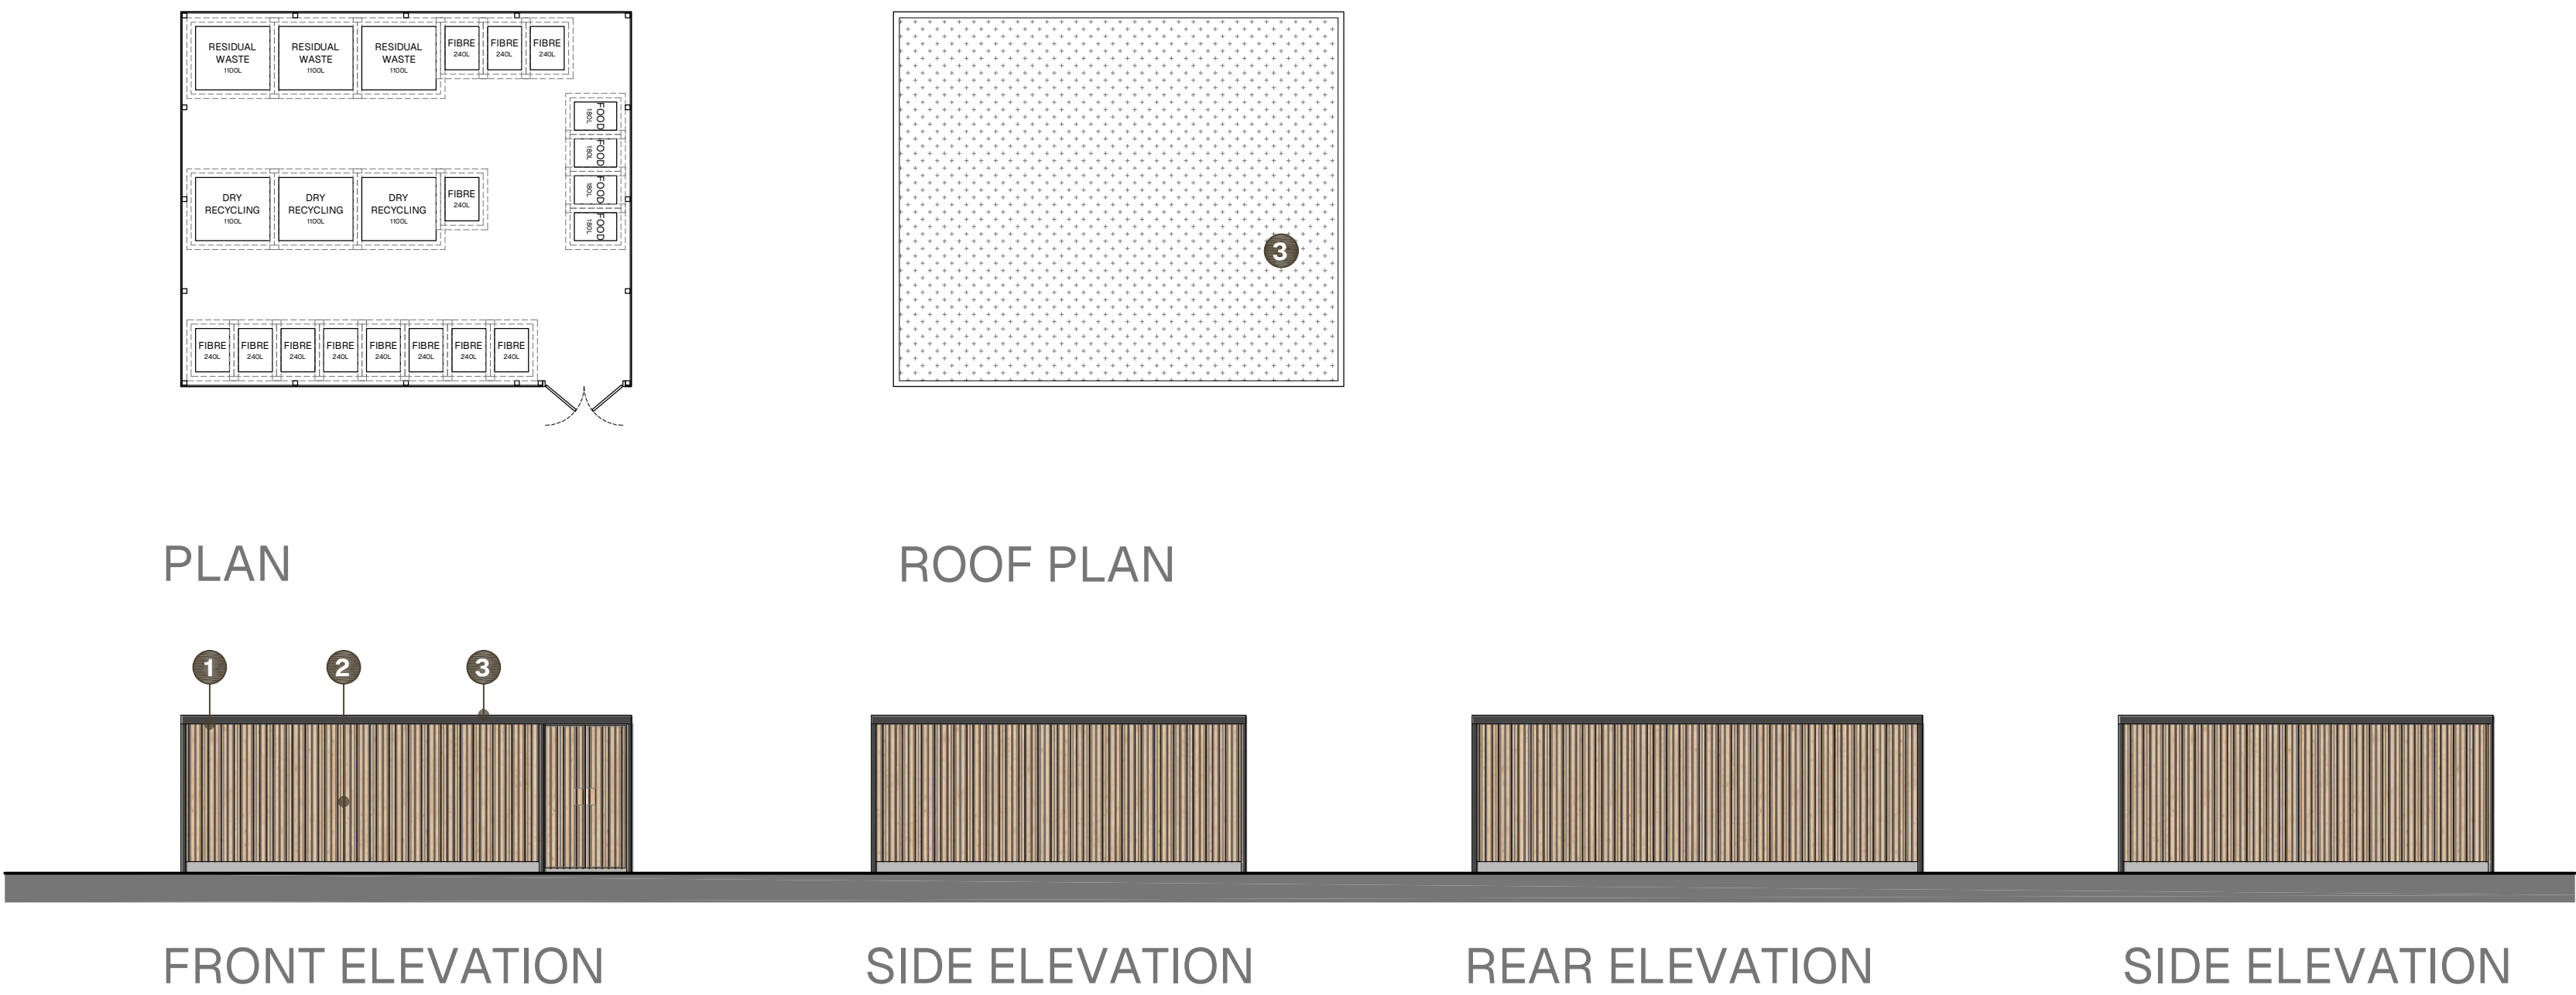

PROPOSED CYCLE STORE

