



- LEGEND:**
- 1 Proposed dormer window, metal clad to reflect visual appearance of lead, with white framed U-PVC windows.
 - 2 Existing window cill level lowered and window replaced with a new hinged opening doors of either U-PVC or aluminum construction, finished in white.
 - 3 Proposed inset terraces recessed into existing roof plane, and completed with dark grey opening doors, of either U-PVC or aluminium construction. New walls to be metal clad.
 - 4 Proposed black metal balustrades fixed to rear face of existing parapet wall, providing edge protection up to 1100mm.
 - 5 White glazing bar detailing added to all new replacement windows and doors.
 - 6 New ventilation louvres.

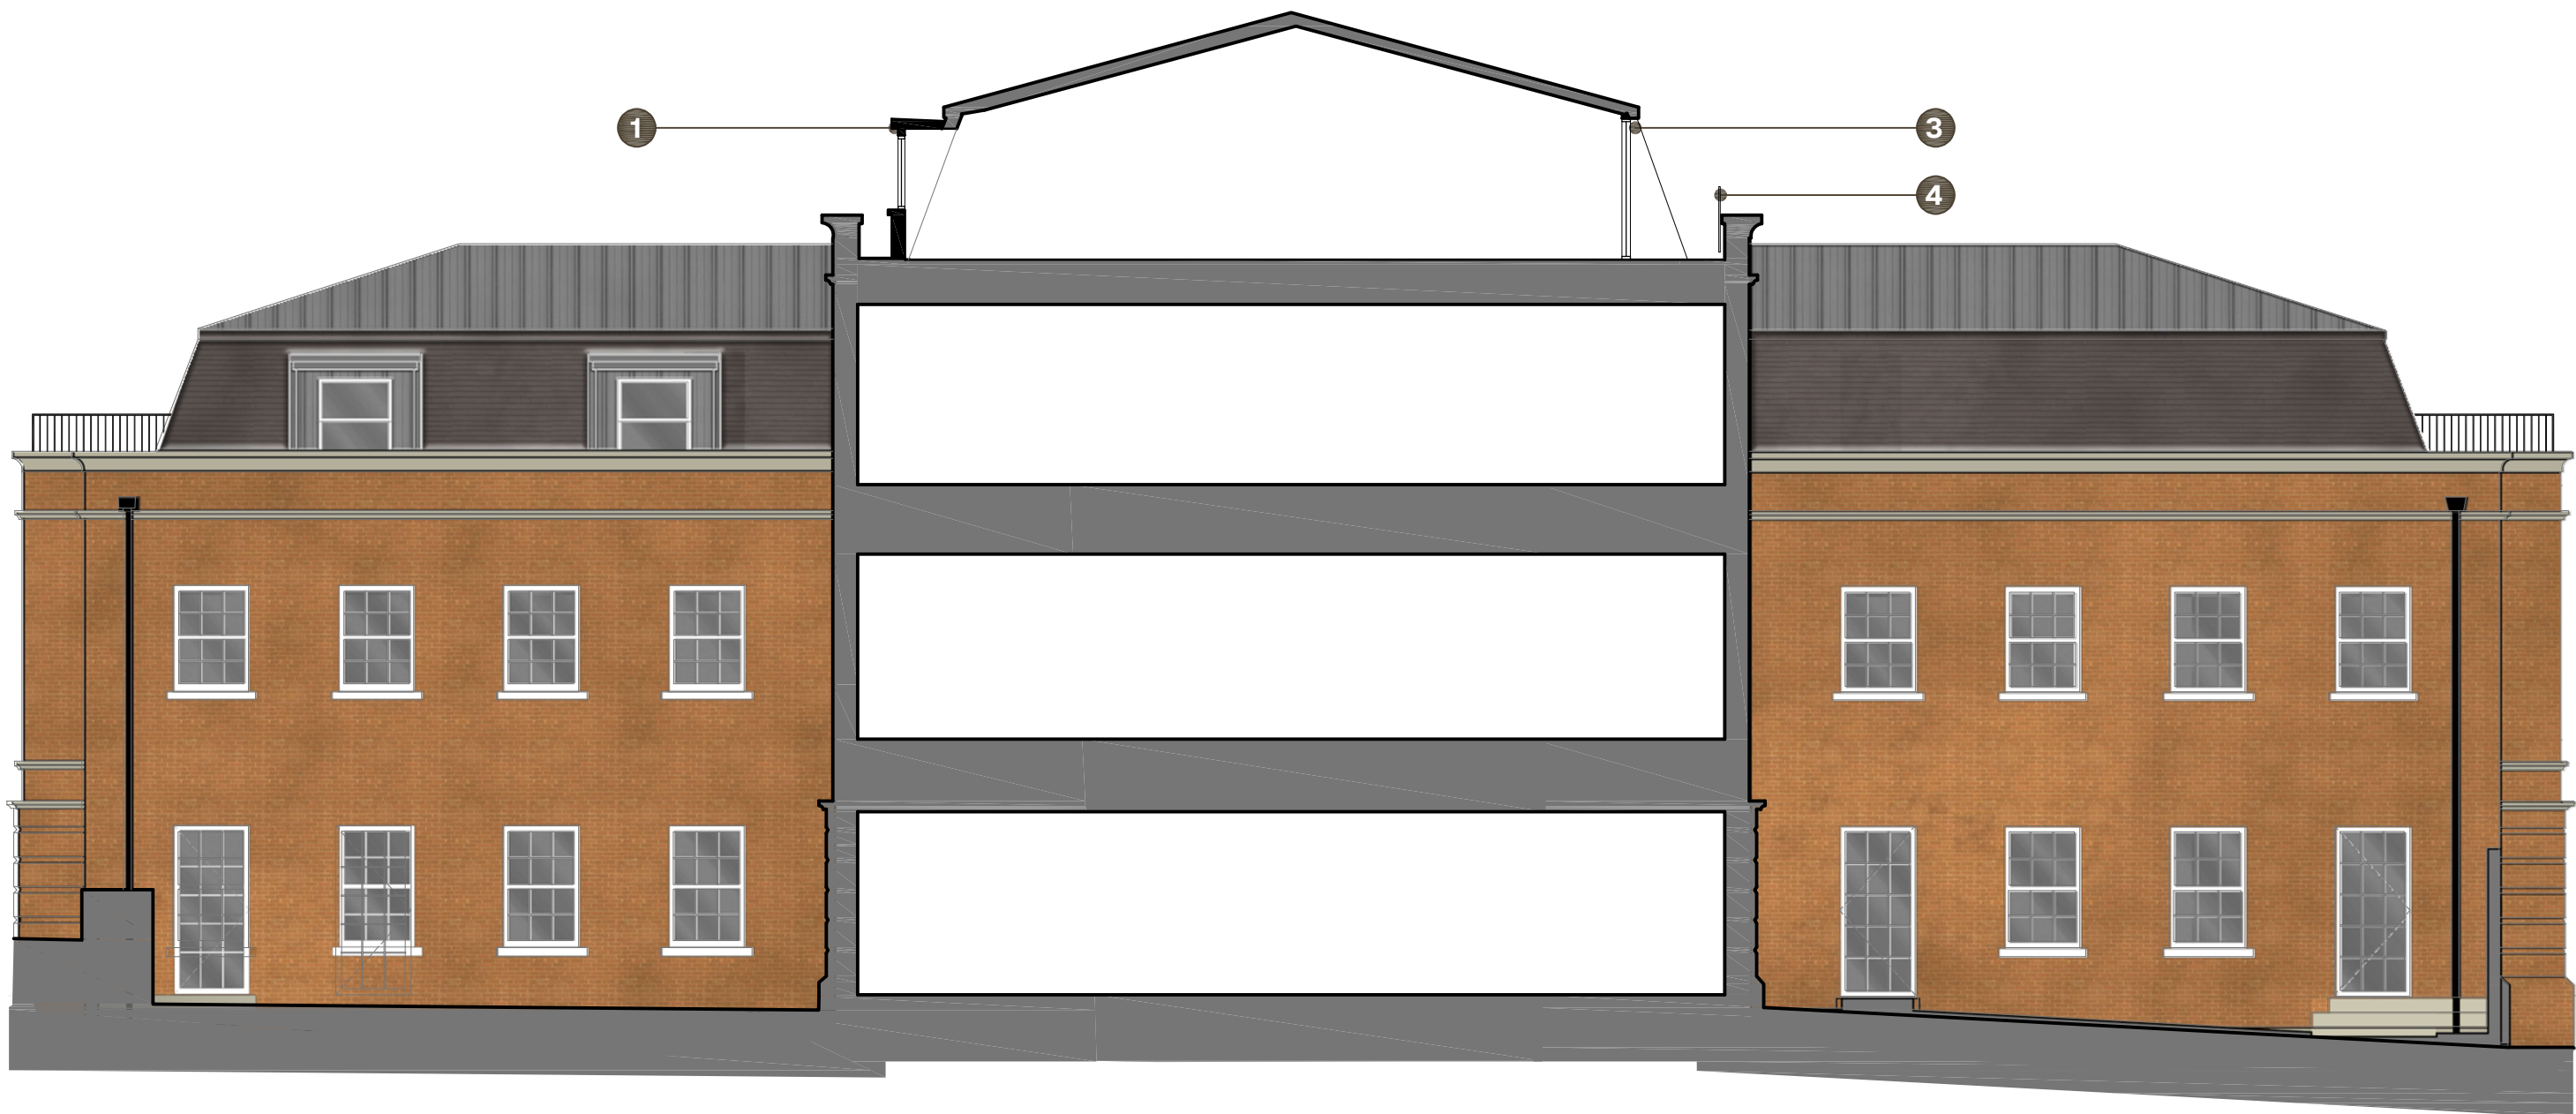

PROPOSED SECTION AA

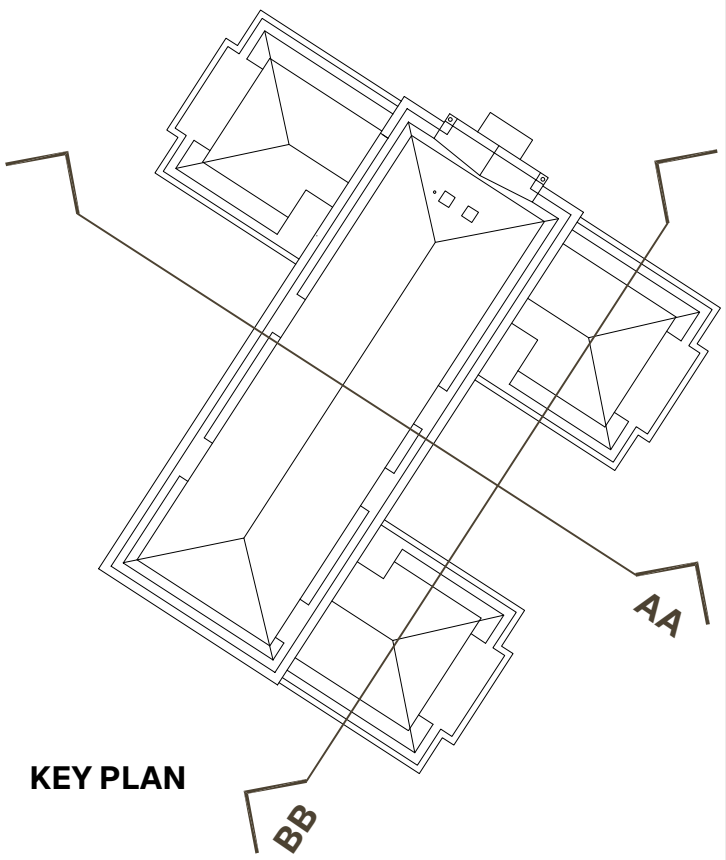

PROPOSED SECTION BB