
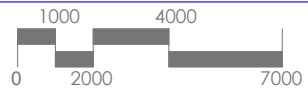


Notes:
All dimensions are in mm unless
stated otherwise

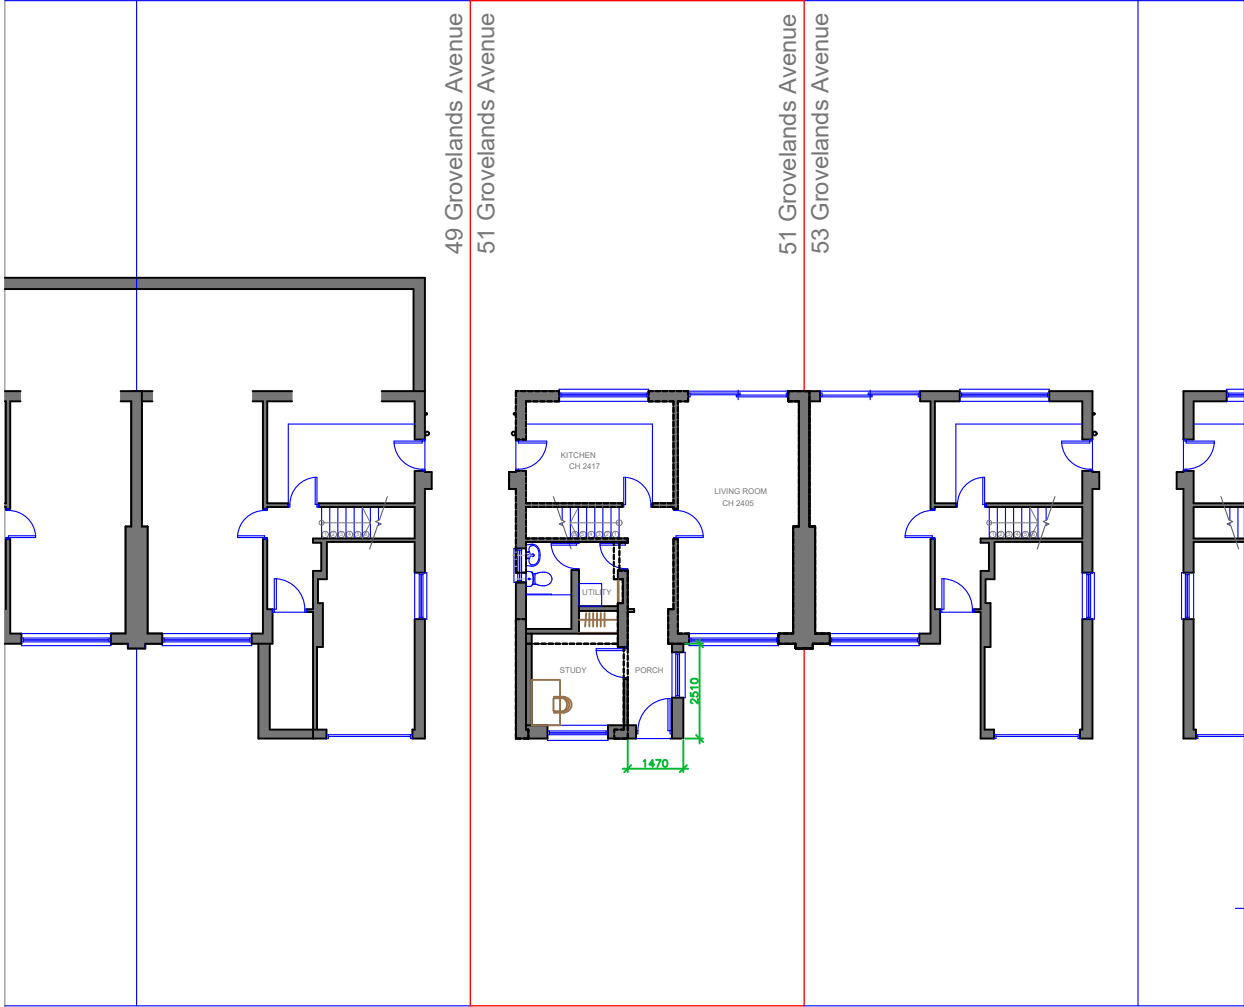

GROVELANDS AVENUE

Prepared by:
A+L Architecture Studio
www.alarchitecture.uk

Address:
51 Grovelands
Avenue, SG4 0QU

Drawing name:
Block Plan: As Proposed

Scale: 1:200 @ A4	Date drawn: Oct 2024
-------------------------	-------------------------

Drawing number:
51GA-FP200
Rev 00