

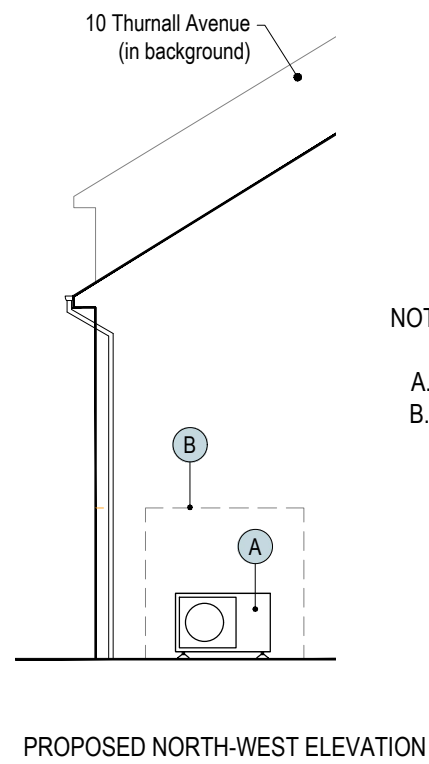
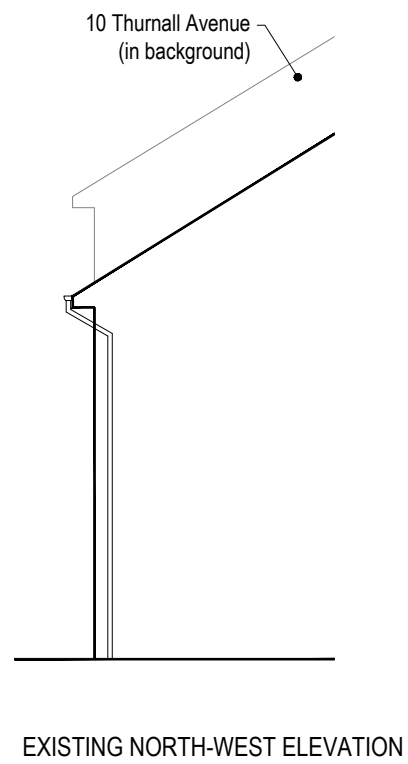
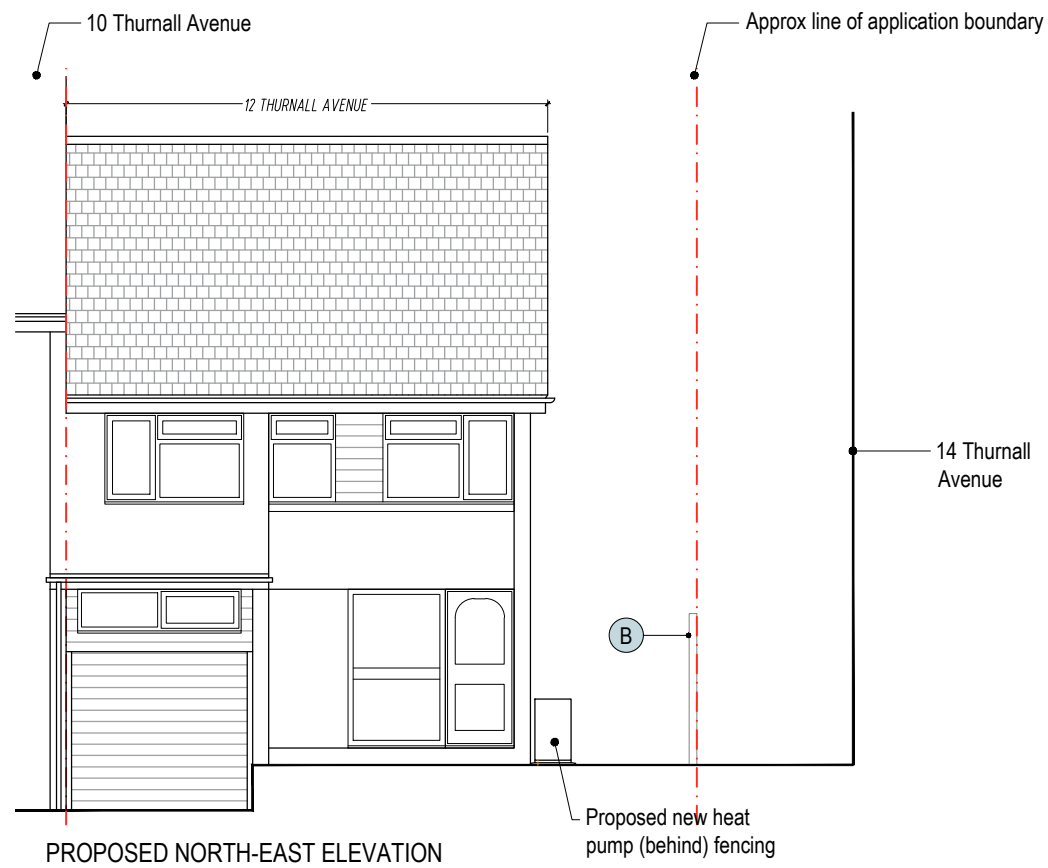


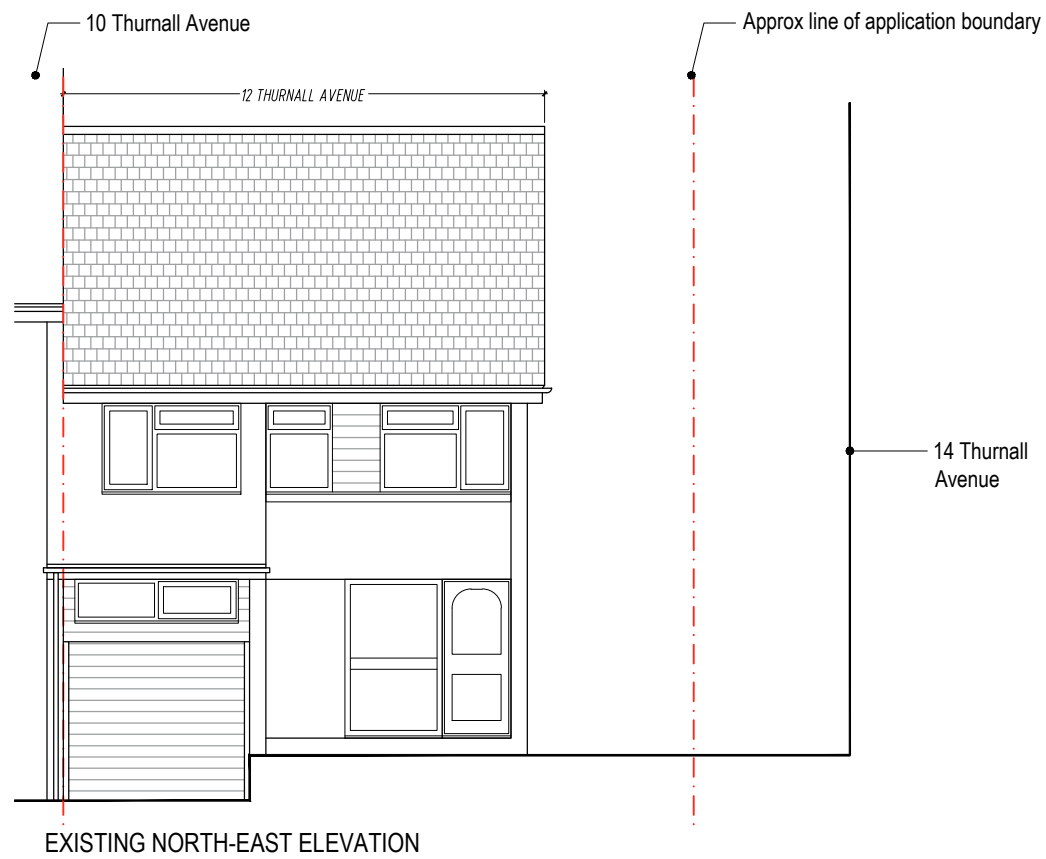

NOTES:

- A. Proposed heat pump location (approx.)
- B. New 2m high timber fencing

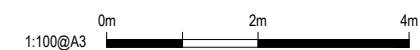

DWG NO	2299-201	
DATE	Jan 25	SCALE 1:100@A3
PROJECT NAME		
12 Thurnall Avenue		
Royston		
SG8 9ER		
DRAWING TITLE		
PLANNING		
Existing and Proposed Elevations		