

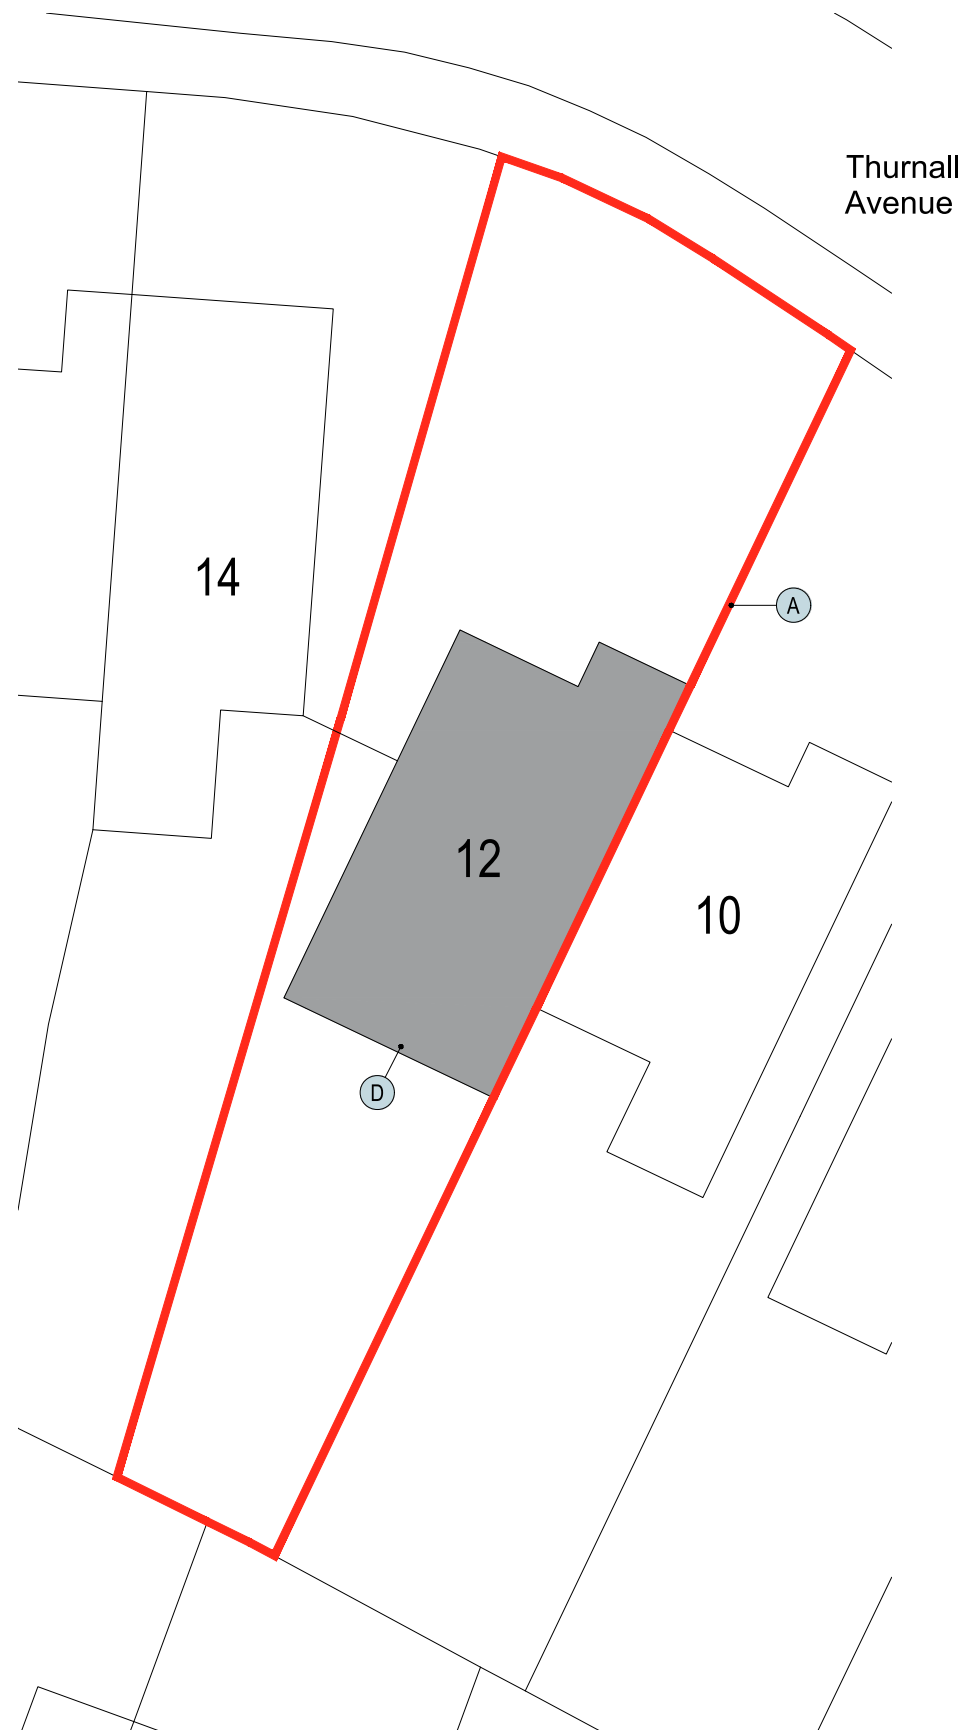


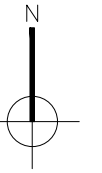

BLOCK PLAN

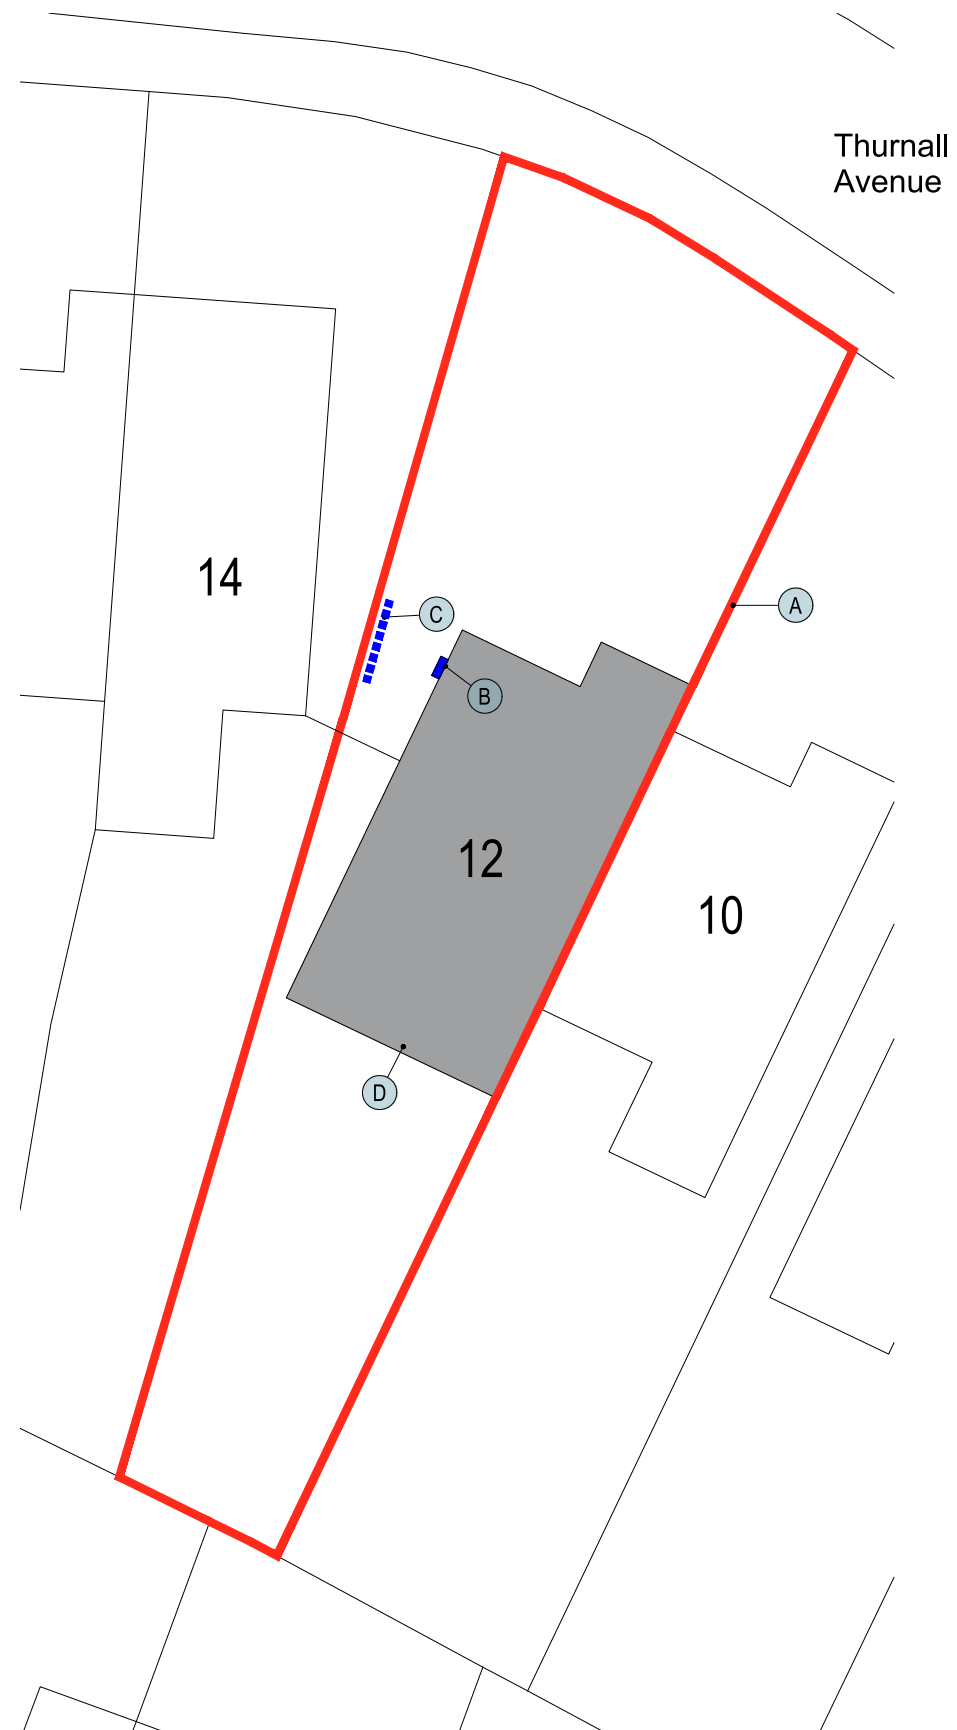

PROPOSED BLOCK PLAN

NOTES:

- A. Application boundary
- B. Proposed heat pump location (approx.)
- C. New 2m high timber fencing
- D. 12 Thurnall Avenue



DWG NO	2299-200	
DATE	Jan 25	SCALE 1:200@A3
PROJECT NAME		
12 Thurnall Avenue		
Royston		
SG8 9ER		
DRAWING TITLE		
PLANNING		
Existing and Proposed Block Plan		