



Ordnance Survey (c) Crown Copyright 2021. All rights reserved. Licence number 100022432

THIS DRAWING PRINTED ON A4 SIZE PAPER



Home Extension Designs


HOME EXTENSION DESIGNS
HED HOUSE
60a BRIDGE ROAD EAST
WELWYN GARDEN CITY
HERTS AL7 1JU
tel : 01707 393971
e:info@hed.co.uk

Project:

21 The Brambles, Welwyn

LOCATION PLAN

1:1250



Drawing Title:

LOCATION PLAN

Drawn By: ALI Scale: 1:1250 Date: June 2025

Dwg Status: PLANNING Checked:

Drawing No: 6172-OS1 Revision: