
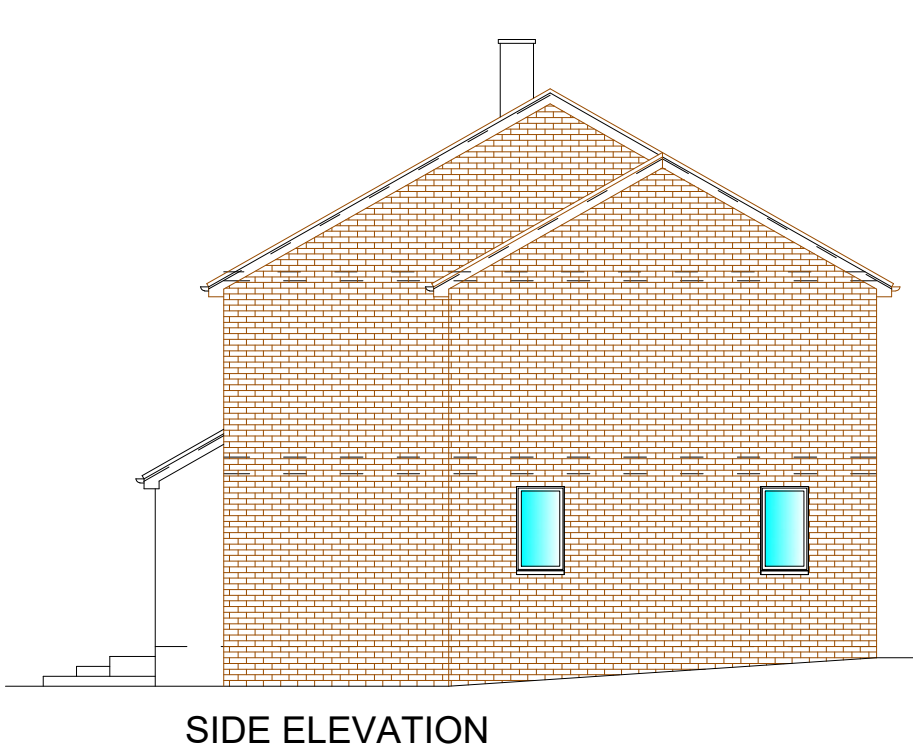
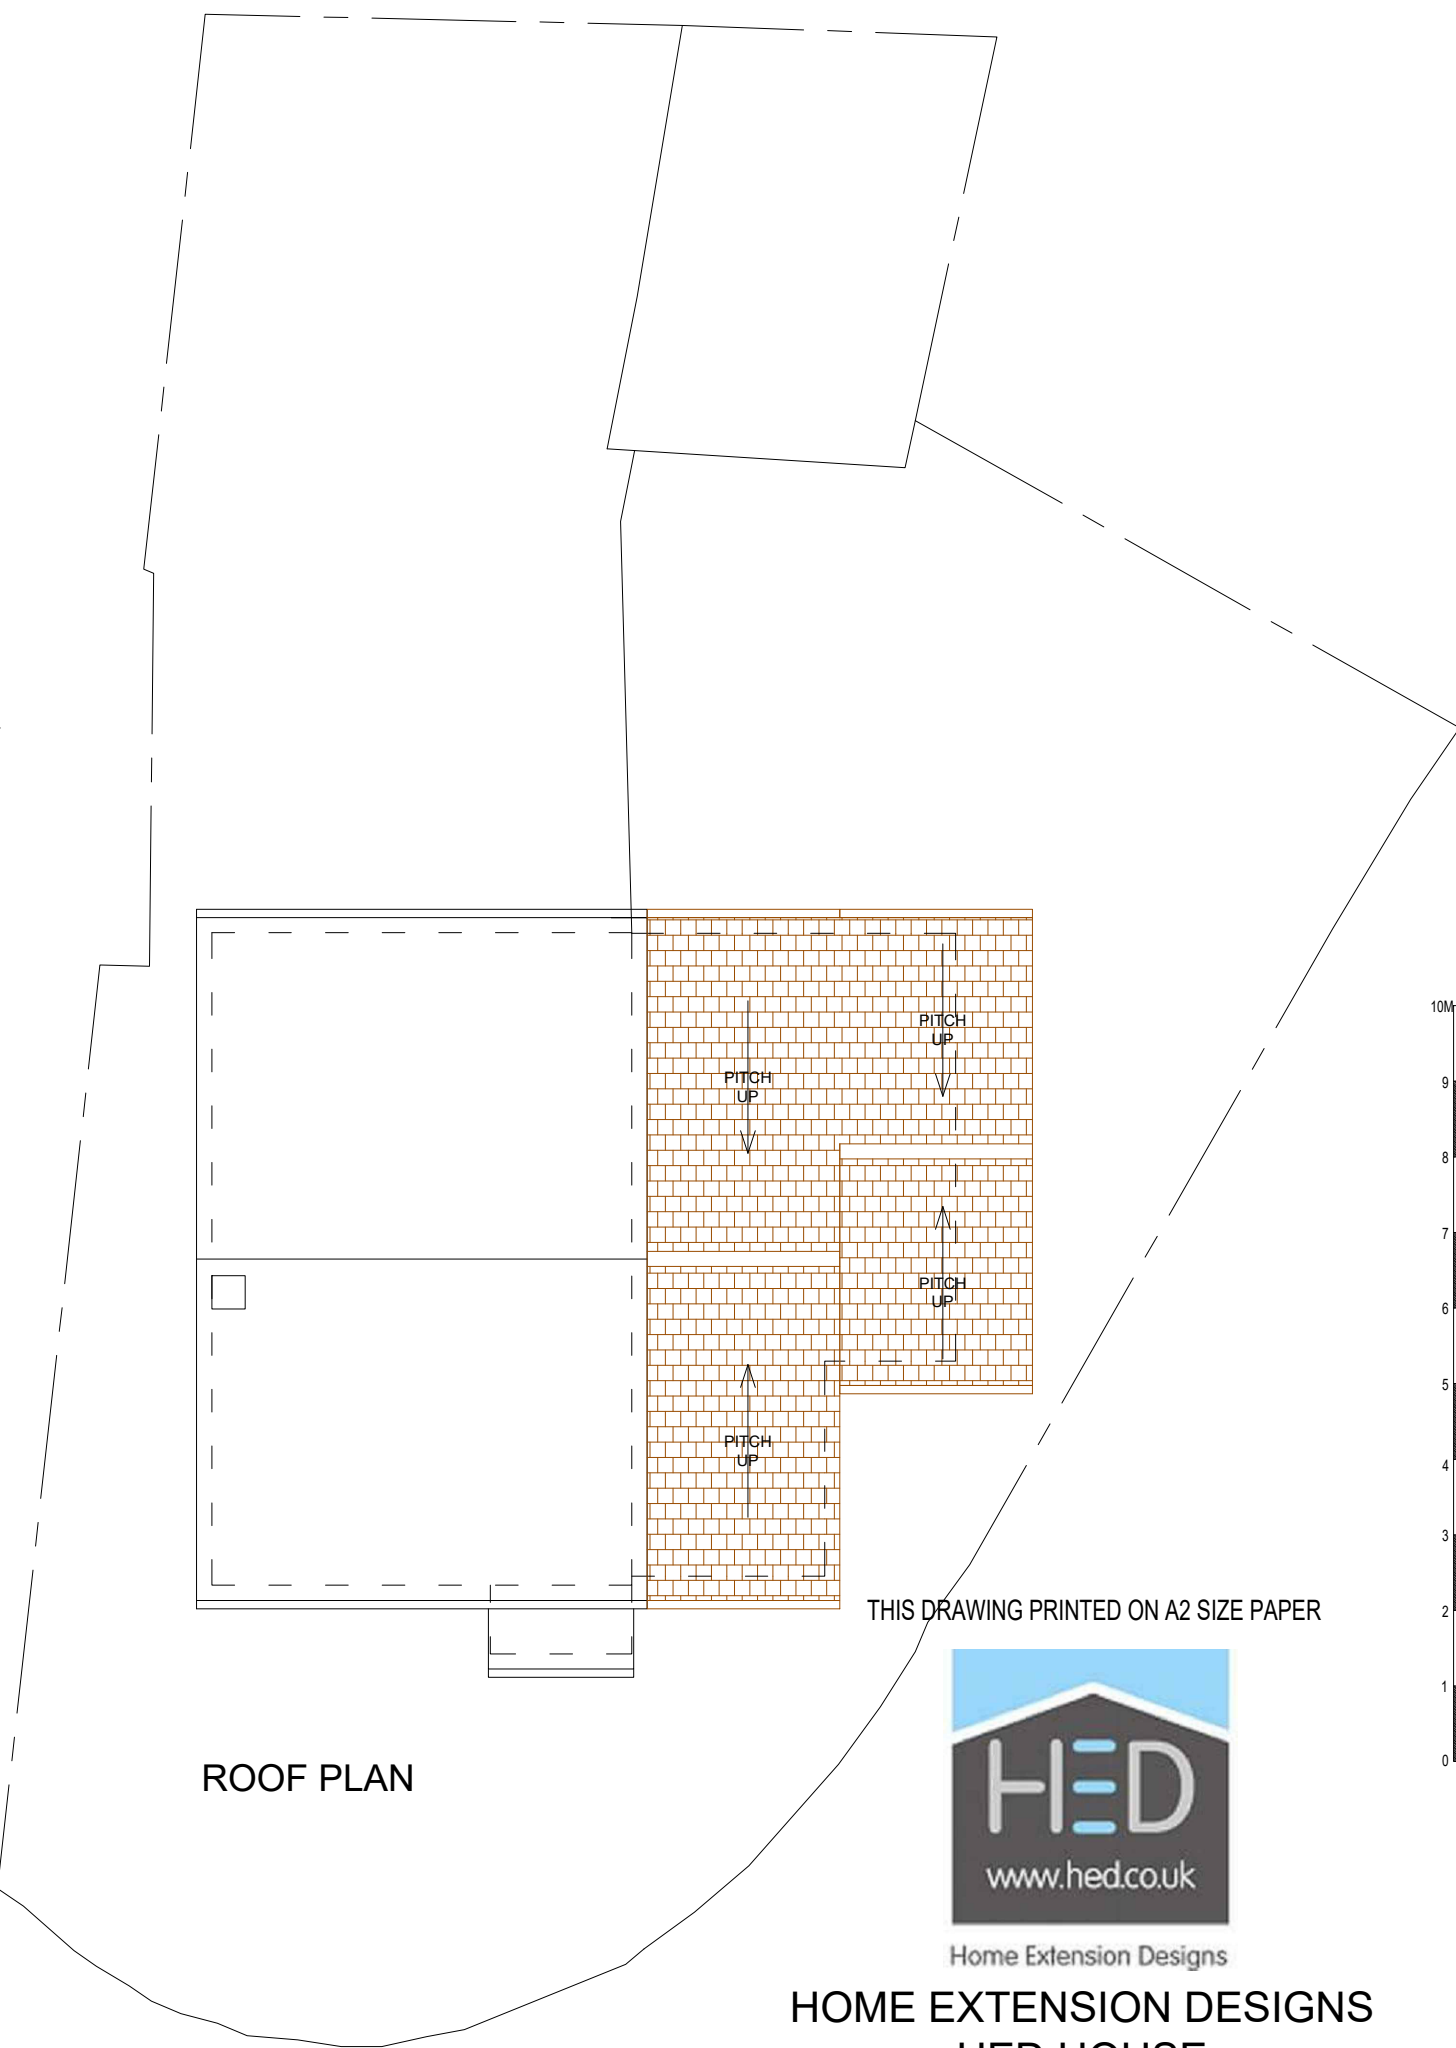


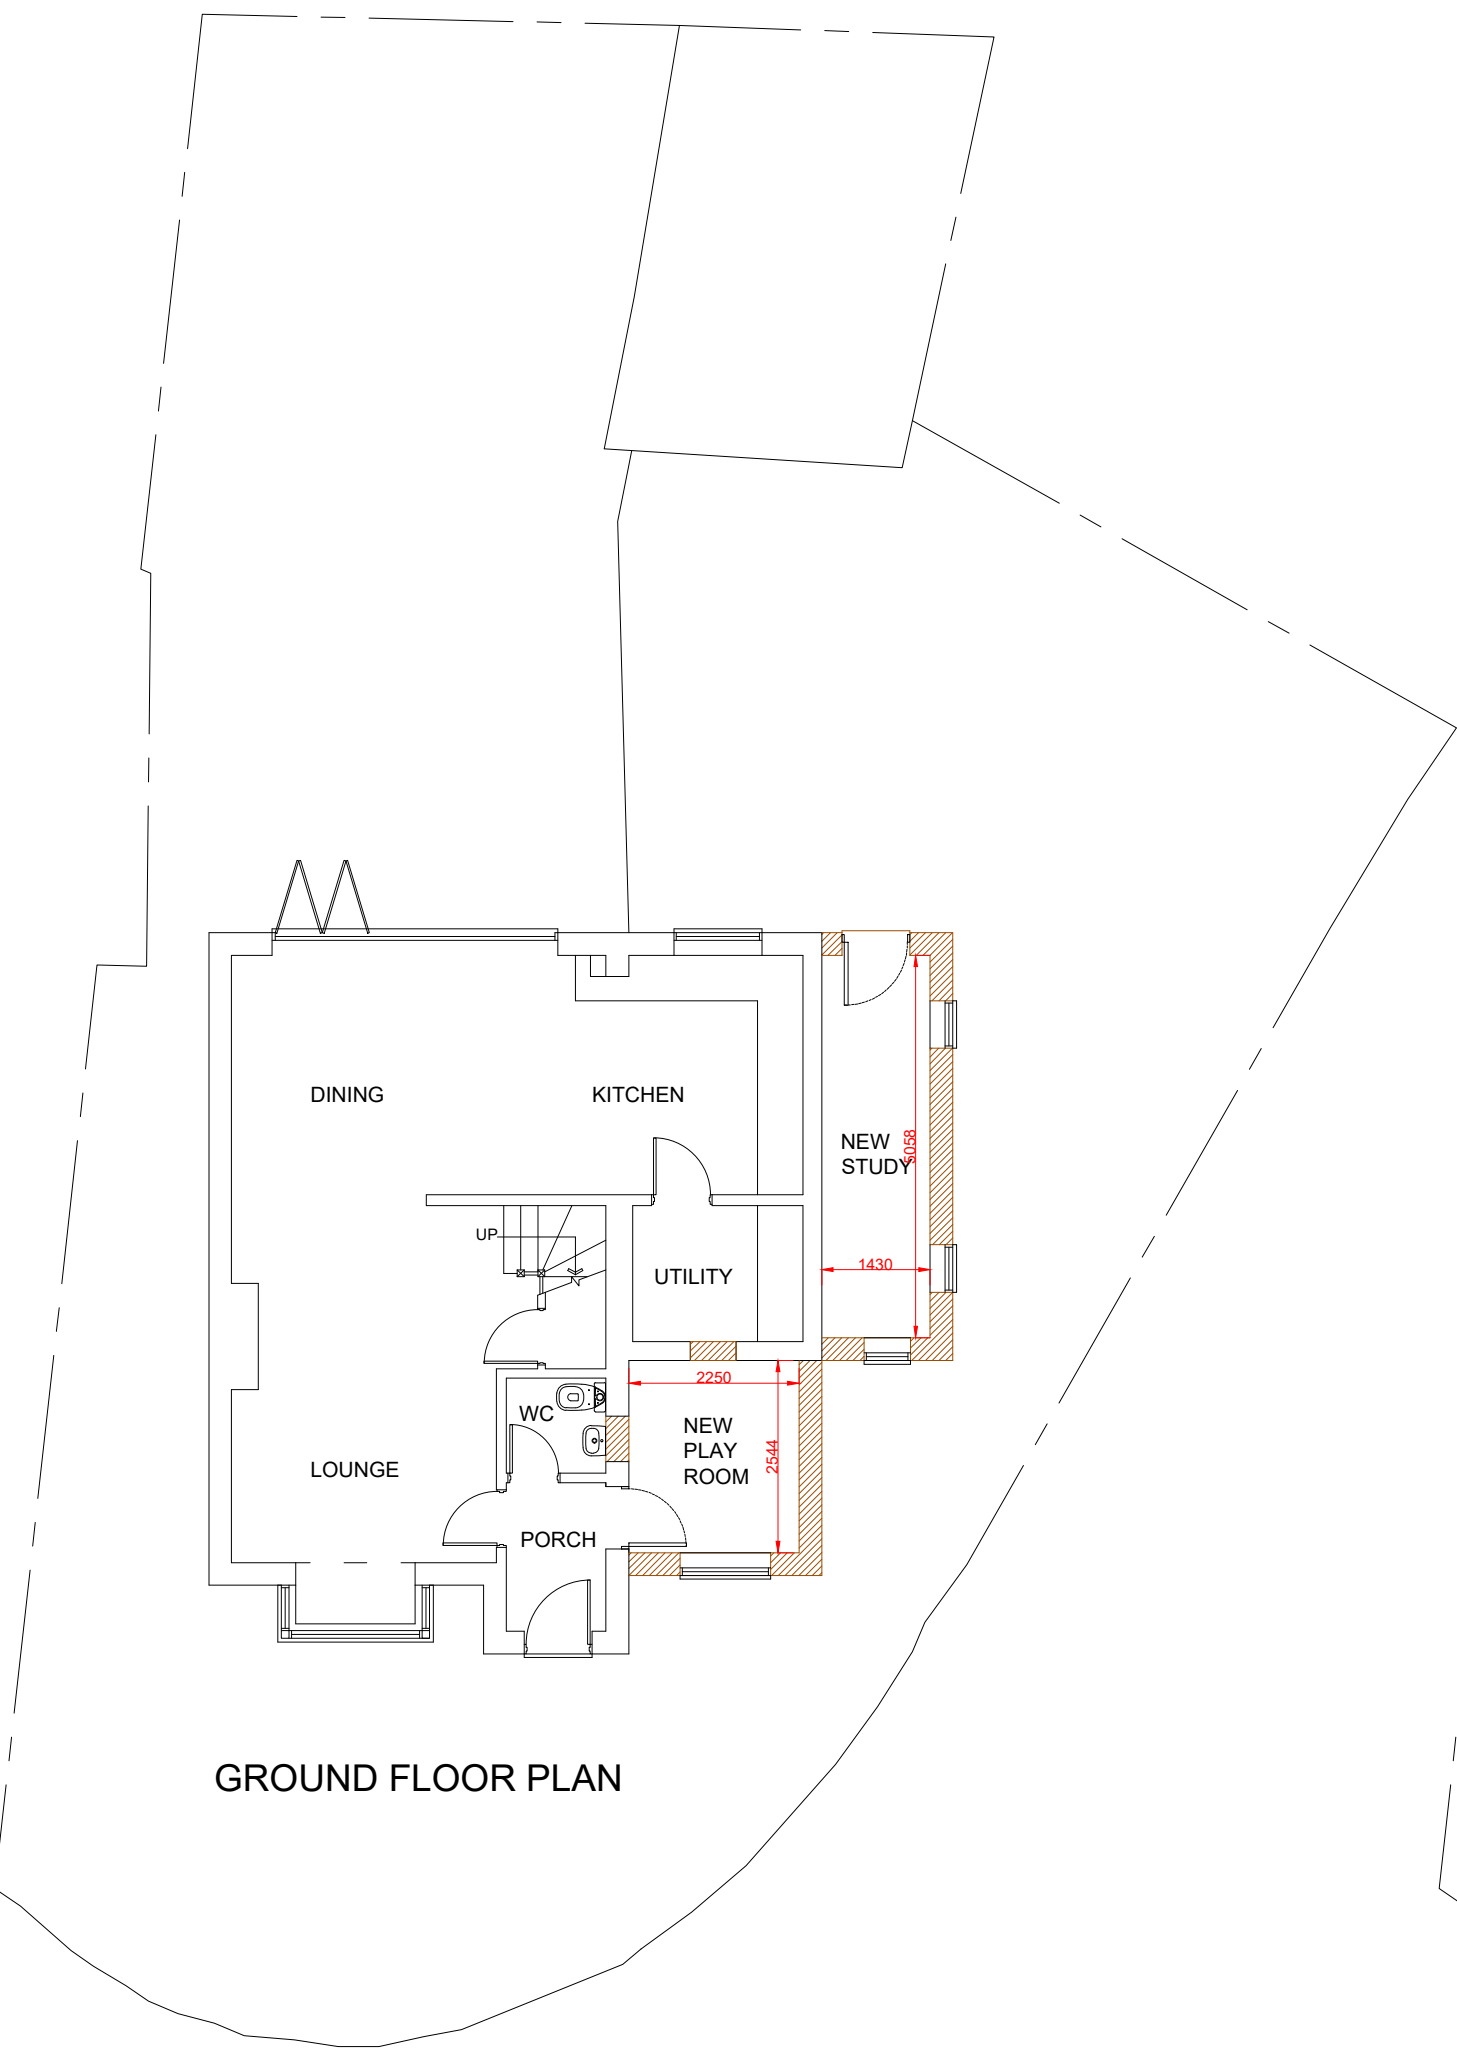

Home Extension Designs

HOME EXTENSION DESIGNS
HED HOUSE
60A BRIDGE ROAD EAST
WELWYN GARDEN CITY
HERTS AL7 1JU
tel : 01707 393971
e:info@hed.co.uk

Project: 21 The Brambles, Welwyn

Drawing Title: PLANS AND ELEVATIONS
AS PROPOSED

Drawn By: GMF Scale: 1:100 Date: June 2025

Dwg Status: PROPOSED Checked:

Drawing No.: 6172-P01 Revision: A