


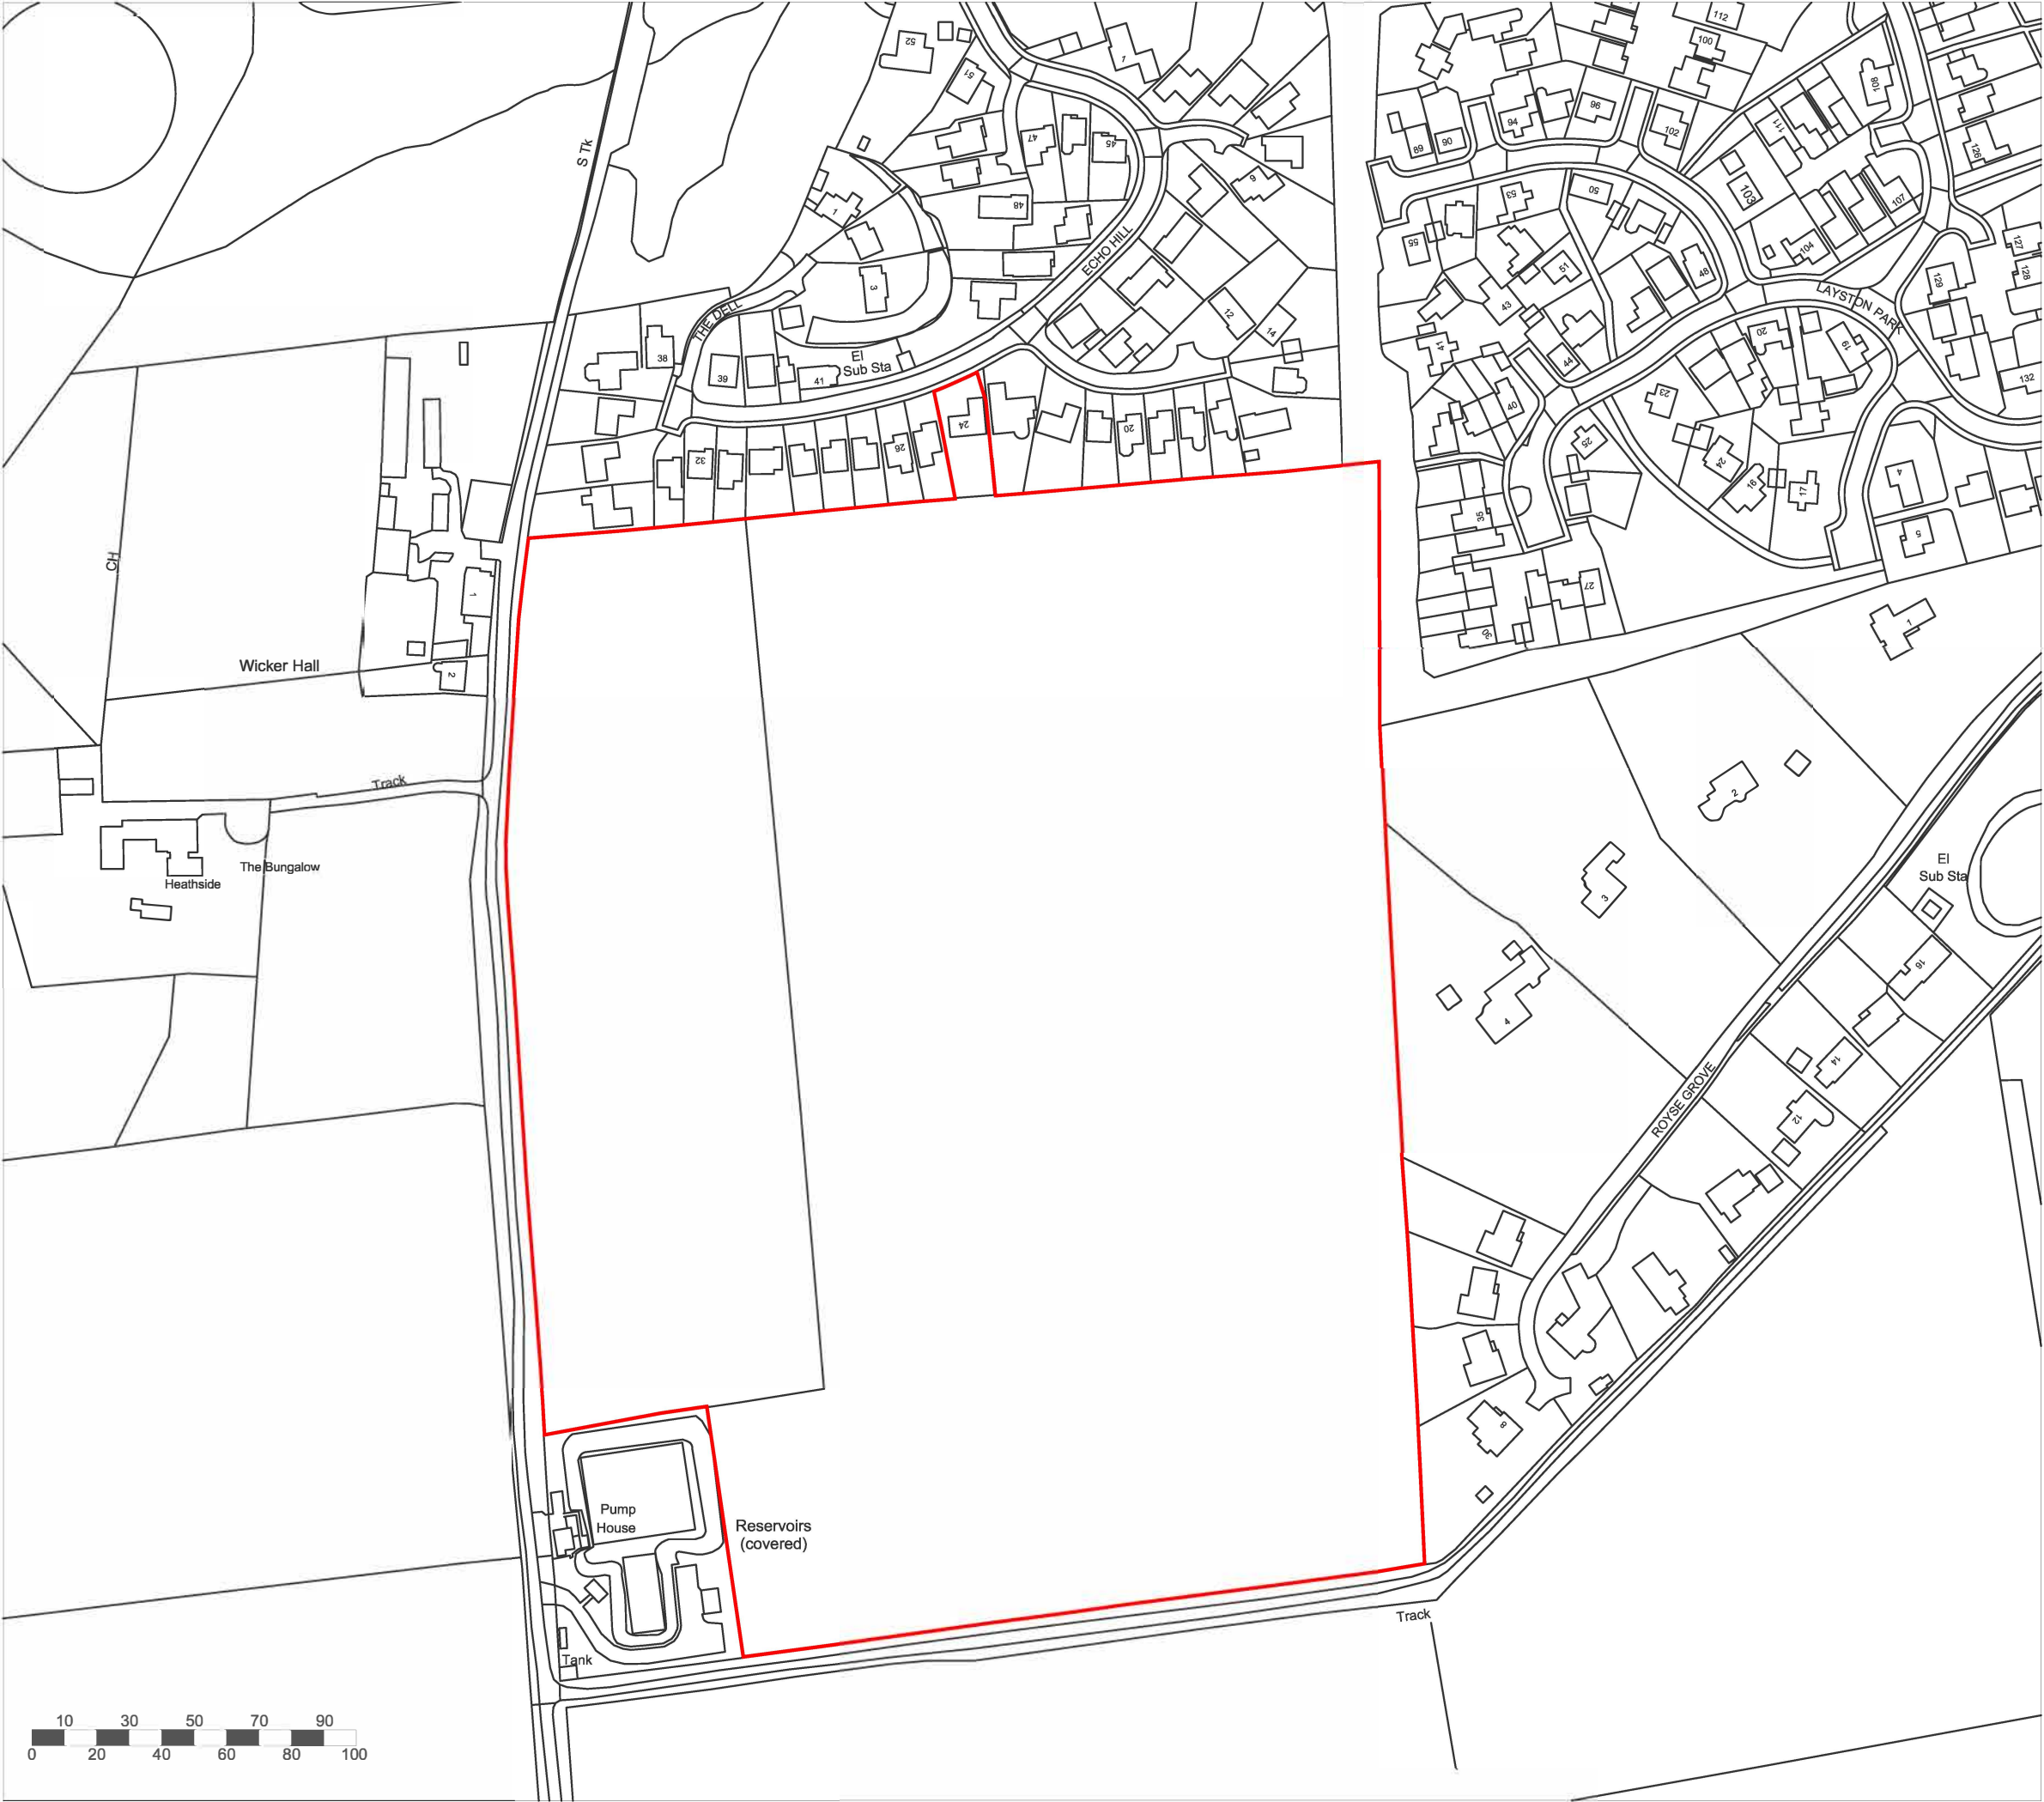

Application Site Boundary: 8.97ha

ICENI PROJECTS LIMITED
DA VINCI HOUSE
44 SAFFRON HILL
LONDON
EC1N 8FH



T 020 3640 8508
mail@iceniprojects.com

CLIENT
Gladman Developments Ltd

PROJECT
Land off Echo Hill, Royston

TITLE
Site Location Plan

DRAWN BY	CHECKED BY	
SG	SG	
SCALE @ A3	DATE	
1:2,500	JUNE_2025	
PROJECT NO.	DRAWING NO.	REV.
I000619	DL_02	-

iceni Projects accept no responsibility for any unauthorised amendments to this drawing. Only figured dimensions are to be worked to.