



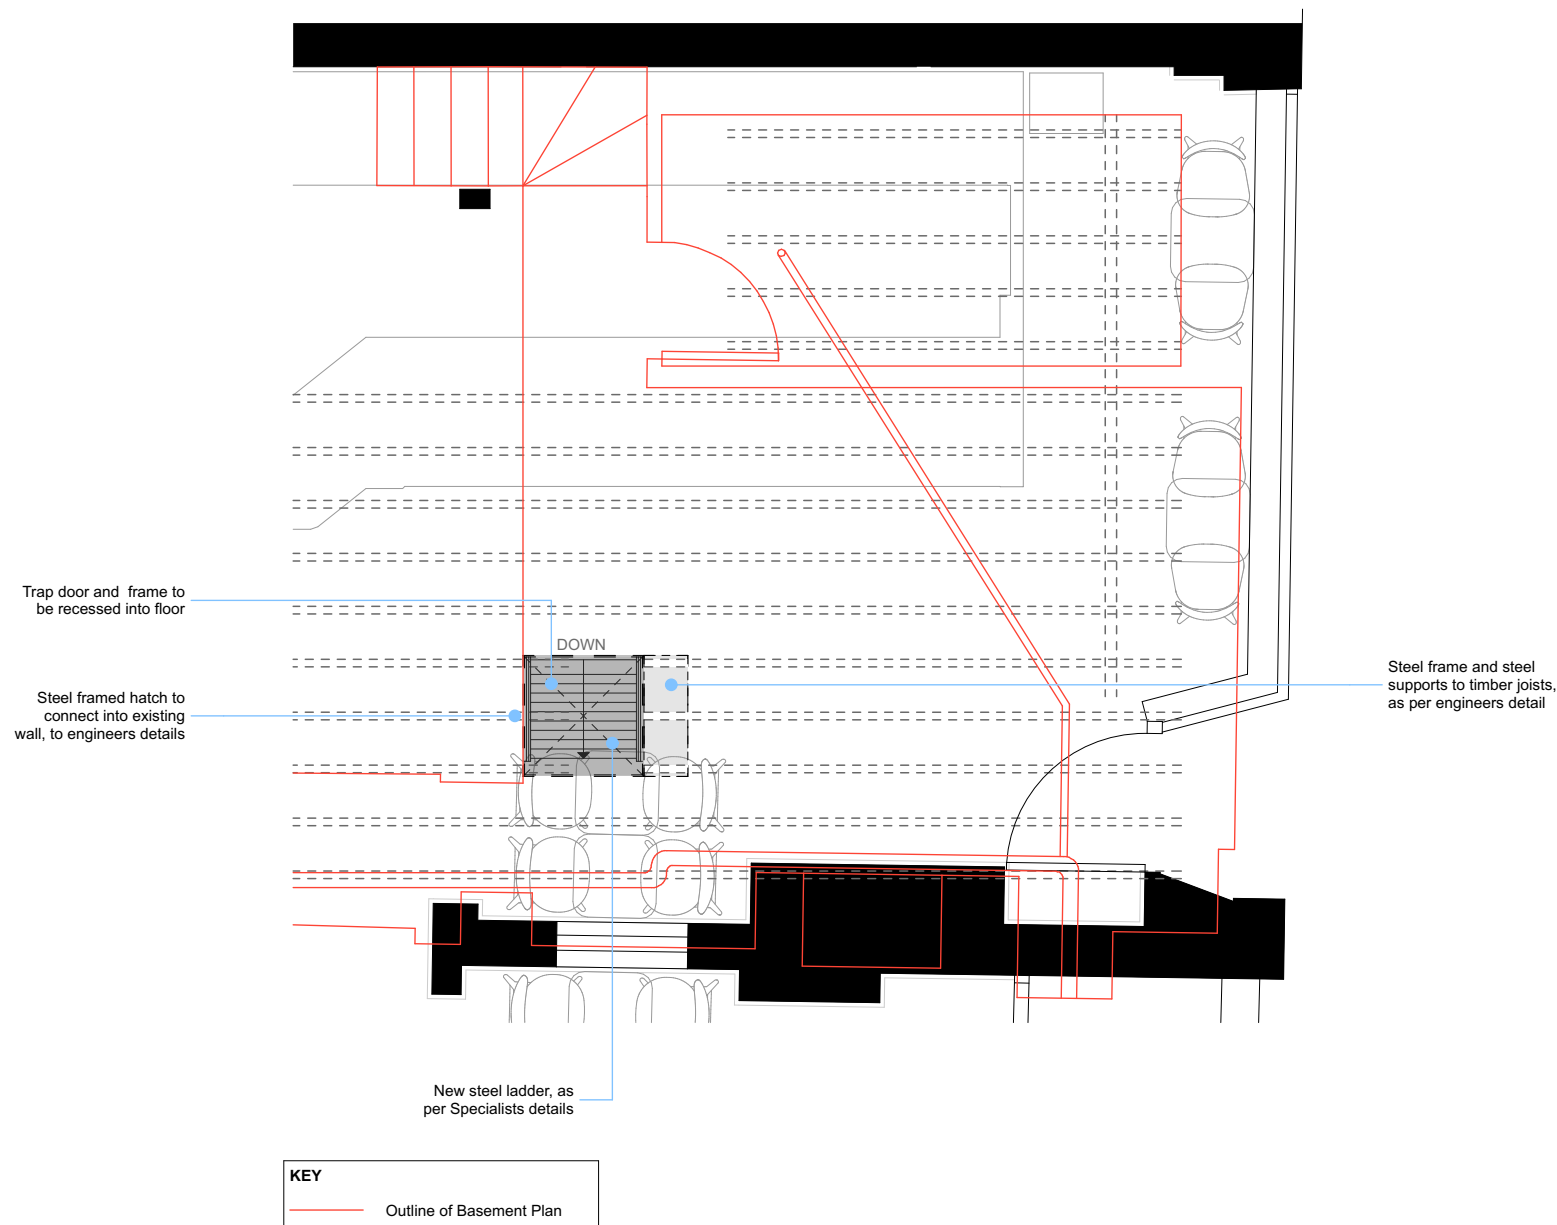

Proposed Basement Hatch Plan Detail 1:50

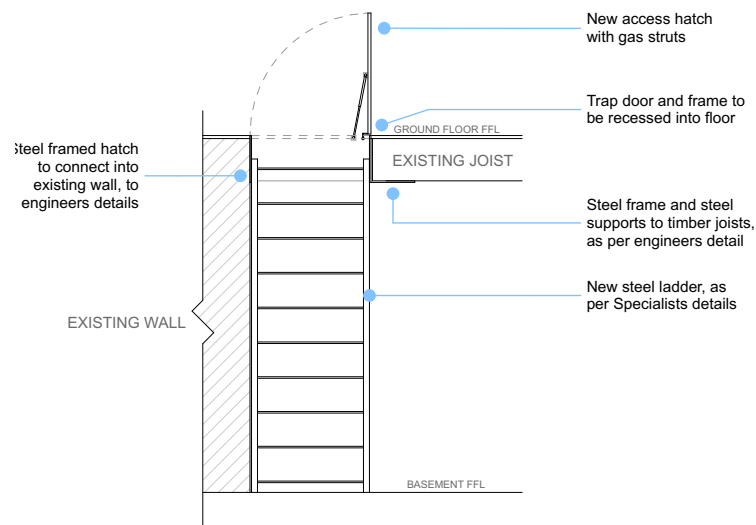

Proposed Basement Hatch Section Detail 1:50

