

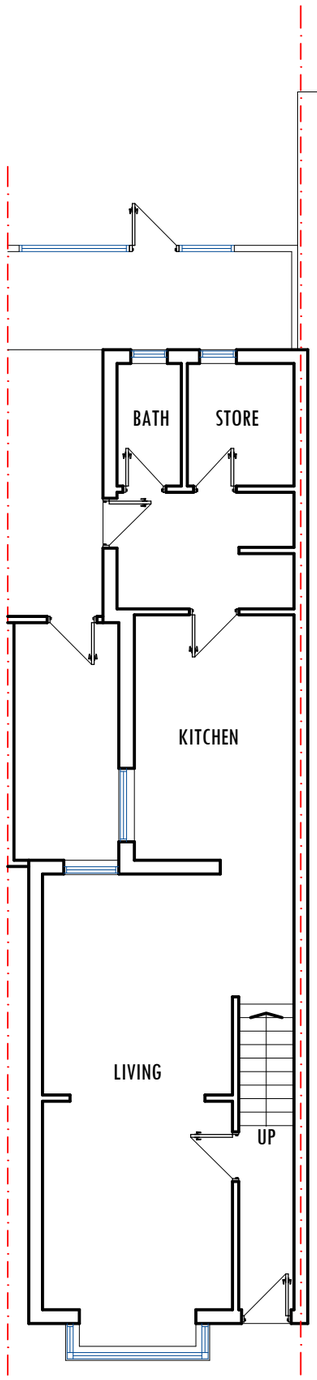


EXISTING G.F PLAN

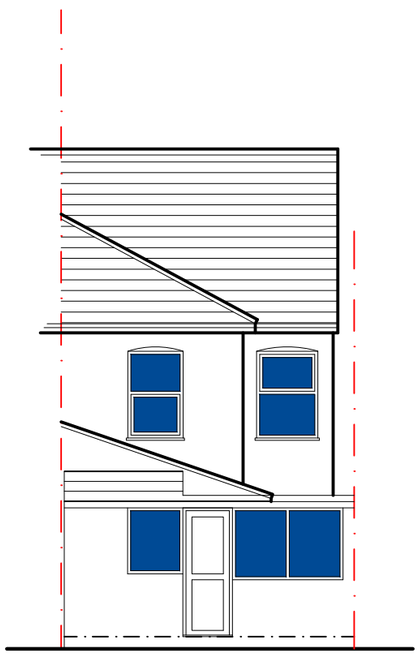

EXISTING REAR ELEVATION

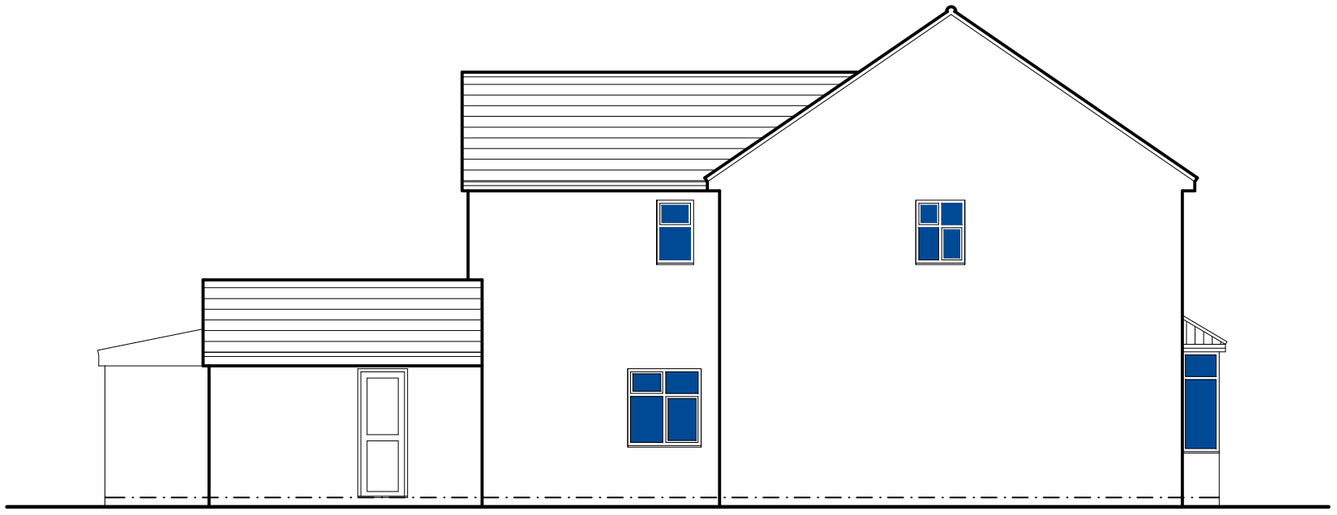

EXISTING SIDE ELEVATION

2m 0 2m 4m 6m 8m 10m

SCALE: 1:100

ADDRESS: 09 BALIOL ROAD. SG5 1TT			
PROJECT: SINGLE STOREY REAR EXTENSION			
DATE	TITLE	SCALE	DWG NO.
04 MAR 18	EXISTING PLAN & ELEVATIONS	1:100	01/03

PH. 07816611144