

Application Boundary
Turf to plot frontages to be laid as Rolawn 'Medallion', or similar approved.

Turf
Turf to plot frontages to be laid as Rolawn 'Medallion', or similar approved.

Decorative Gravel
Cotswold gravel laid over geotextile membrane with timber edging between bark mulch and gravel as required.

Existing Vegetation
Refer to tree survey for details.

Planting Schedule

Trees	Number	Abbreviation	Species	Pot Size	Height	Specification
27	27	ACECAM	Acer campestre	425-600cm	14-16cm	EHStd: RB
2	2	ACKINA	Acer platanoides 'Crimson King'	6.00m plus	30-35cm	SM: RB
9	9	ALNG	Alnus glutinosa	425-600cm	14-16cm	EHStd: RB
2	2	AMELO	Amelanchier 'Robin Hill'	450-625cm	18-20cm	EHStd: RB
6	6	AMELO	Amelanchier 'Robin Hill'	425-600cm	14-16cm	EHStd: RB
2	2	BETPE	Betula pendula	425-600cm	14-16cm	EHStd: RB
2	2	BETPE	Betula pendula	450-625cm	18-20cm	EHStd: RB
16	16	BETJAC	Betula utilis jacquemontii	425-600cm	14-16cm	EHStd: RB
30	30	BETJAC	Betula utilis jacquemontii	450-625cm	18-20cm	EHStd: RB
16	16	CARBE	Carpinus betulus	425-600cm	14-16cm	EHStd: RB
15	15	CARBET	Carpinus betulus 'Frans Fontaine'	425-600cm	12-14cm	EHStd: RB
12	12	COCOL	Corylus colurna	450-625cm	18-20cm	EHStd: RB
4	4	FAGPUB	Fagus sylvatica 'Purpurea'	450-625cm	18-20cm	EHStd: RB
2	2	MAGKO	Magnolia kobus	425-600cm	14-16cm	EHStd: RB
37	37	MALSY	Malus sylvestris	350-425cm	12-14cm	EHStd: RB
10	10	MALSY	Malus sylvestris	450-625cm	18-20cm	EHStd: RB
12	12	PRUAV	Prunus avium	425-600cm	14-16cm	EHStd: RB
1	1	PRUAV	Prunus avium 'Plena'	450-625cm	18-20cm	EHStd: RB
6	6	PYRCACH	Pyrus calleryana 'Chanticleer'	350-425cm	12-14cm	EHStd: RB
21	21	QUERO	Quercus robur	450-625cm	18-20cm	EHStd: RB
1	1	SORAR	Sorbus aria	350-425cm	12-14cm	EHStd: RB
6	6	SORAUCA	Sorbus aucuparia	425-600cm	14-16cm	EHStd: RB
25	25	SORAU	Sorbus aucuparia	350-425cm	12-14cm	EHStd: RB
5	5	SORAUSS	Sorbus aucuparia 'Sheerwater Seedling'	425-600cm	14-16cm	EHStd: RB
13	13	TILCOGR	Tilia cordata 'Greenspire'	450-625cm	18-20cm	EHStd: RB

Specimen Shrubs	Number	Abbreviation	Species	Pot Size	Height	Specification
4	4	CORAL	Cornus alba 'Elegantissima'	25L	100-125cm	Bushy
6	6	EUDIBRA	Euonymus japonicus 'Bravo'	25L	100-125cm	Bushy
9	9	FATJA	Fatsia japonica	25L	100-125cm	Bushy
5	5	PHOJE	Phormium 'Jester'	25L	80-100cm	Tri Crn
2	2	PHOBLD	Phormium 'Plant's Black'	25L	80-100cm	Tri Crn
9	9	PHOWAVA	Phormium 'Yellow Wave'	25L	80-100cm	Tri Crn
9	9	PHORBA	Photinia Fraseri 'Red Robin'	35L	130-175cm	Tuplay half std. 50-60cm head

Shrubs	Number	Abbreviation	Species	Pot Size	Height	Specification	Density
210	210	AUCJA	Aucuba japonica	10L	60-80cm	Bushy	0.8Cr
18	18	AUCJAC	Aucuba japonica 'Crotonifolia'	10L	60-80cm	Bushy	0.8Cr
36	36	BRASU	Brachyglottis 'Sunshine'	10L	40-60cm	Bushy	0.7Cr
24	24	CEATHR	Canadensis thyrallous repens	10L	40-60cm	Bushy	0.7Cr
16	16	CHOPAC	Chiosya 'Actae Pearl'	10L	40-60cm	Bushy	0.7Cr
16	16	CHOTES	Chiosya ternata 'Sundance'	10L	40-60cm	Bushy	0.7Cr
210	210	CORALE	Cornus alba 'Elegantissima'	10L	60-80cm	Bushy	0.8Cr
157	157	EUFONG	Euonymus fortunei 'Emerald 'y' Gold'	10L	30-40cm	Bushy	0.7Cr
82	82	EUFONG	Euonymus fortunei 'Emerald Galaxy'	10L	30-40cm	Bushy	0.7Cr
232	232	FATJA	Fatsia japonica	10L	100-125cm	Bushy	0.8Cr
113	113	HEBMAR	Hebe 'Mauritia'	10L	40-60cm	Bushy	0.7Cr
148	148	HEBMW	Hebe 'Mrs Winder'	10L	40-60cm	Bushy	0.7Cr
215	215	HEBRVA	Hebe 'Franciscana Variegata'	10L	30-40cm	Bushy	0.7Cr
115	115	HYPHI	Hypericum 'Hidcote'	10L	40-60cm	Bushy	0.7Cr
118	118	LAVANH	Lavandula angustifolia 'Hidcote'	10L	30-40cm	Bushy	0.7Cr
300	300	LAVANMU	Lavandula angustifolia 'Munstead'	10L	30-40cm	Bushy	0.7Cr
14	14	LAVANVE	Lavandula angustifolia 'Vera'	10L	30-40cm	Bushy	0.7Cr
258	258	PHOPRER	Phlox x Fraseri 'Red Robin'	10L	100-125cm	Bushy	0.8Cr
13	13	PITTE	Pittosporum tenuifolium 'Tom Thumb'	10L	60-80cm	Bushy	0.7Cr
153	153	PRUJAO	Prunus laurocerasus 'Otto Luyken'	10L	60-80cm	Bushy	0.7Cr
53	53	ROSP	Rosmarinus officinalis	10L	40-60cm	Bushy	0.7Cr
21	21	SKICOEG	Skimmia confusa 'Kew Green'	10L	30-40cm	Bushy	0.7Cr
179	179	SKUJAU	Skimmia japonica 'Rubella'	10L	40-60cm	Bushy	0.7Cr
43	43	SKICOEG	Skimmia x confusa 'Kew Green'	10L	40-60cm	Bushy	0.7Cr
128	128	VIBOP	Viburnum davidii	10L	40-60cm	Bushy	0.7Cr

Native Shrub Mix				Pot Size	Height	Specification	Density
91	Number	Abbreviation	Species				
91	91	CARBET	Carpinus betulus		150-175cm	2+2-3	Fthd-BR-1Cr
72	72	CORSA	Cornus sanguinea		60-80cm	1+1-3	brks-BR-1Cr
181	181	CRNAV	Corylus avellana		60-80cm	1+1-3	brks-BR-1Cr
720	720	CRAMON	Crataegus monogyna		60-80cm	1+1-3	brks-BR-1Cr
181	181	LEAQ	Ilex aquifolium	2L	60-80cm	Bushy	4-25
181	181	LONPER	Lonicera periclymenum	2L	60-80cm	Bushy	4-25
181	181	PRUSP	Prunus spinosa		60-80cm	1+1-3	brks-BR-1Cr
91	91	ROSCA	Rosa canina		60-80cm	1+1-3	brks-BR-1Cr
128	128	VIBOP	Viburnum opulus		60-80cm	1+1-3	brks-BR-1Cr

Ornamental Hedge	Number	Abbreviation	Species	Pot Size	Height	Specification	Density
377	377	EUDJEAN	Euonymus japonicus 'Jean Hughes'	10L	40-60cm	Bushy	0.35Cr
45	45	LAVANH	Lavandula angustifolia 'Hidcote'	10L	30-40cm	Bushy	0.35Cr
36	36	LAVANMU	Lavandula angustifolia 'Munstead'	10L	30-40cm	Bushy	0.35Cr
3334	3334	PRULU	Prunus laustanica	10L	80-100cm	Bushy	0.4Cr

Bulbs	Number	Bulb Size	Species	Specification
1349	1349	6-8	Giantus nivalis	Grade 4/5
2021	2021	6-8	Hyacinthoides non-scripta	Grade 4/5
5366	5366	6-8	Narcissus pseudonarcissus	Grade 5/6

Emorsgate EM1 general purpose wildflower mix (Emorsgate Seeds).


Wildflower Native Enriched Turf - WFT-Native-Enriched, as supplied by Wildflower Turf Ltd (www.wildflowerturf.co.uk).

A22 Amenity Mix (Germinal Amenity).

Natural Log Bech CP-NLB(E) from caledoniaplay.com or similar approved.

Double Westleigh Recycling Bin BX45G 2800-D from Broxap.com or similar approved.

Specification
Refer to sheet 7 for specification notes and sheet 5 for LAP details.

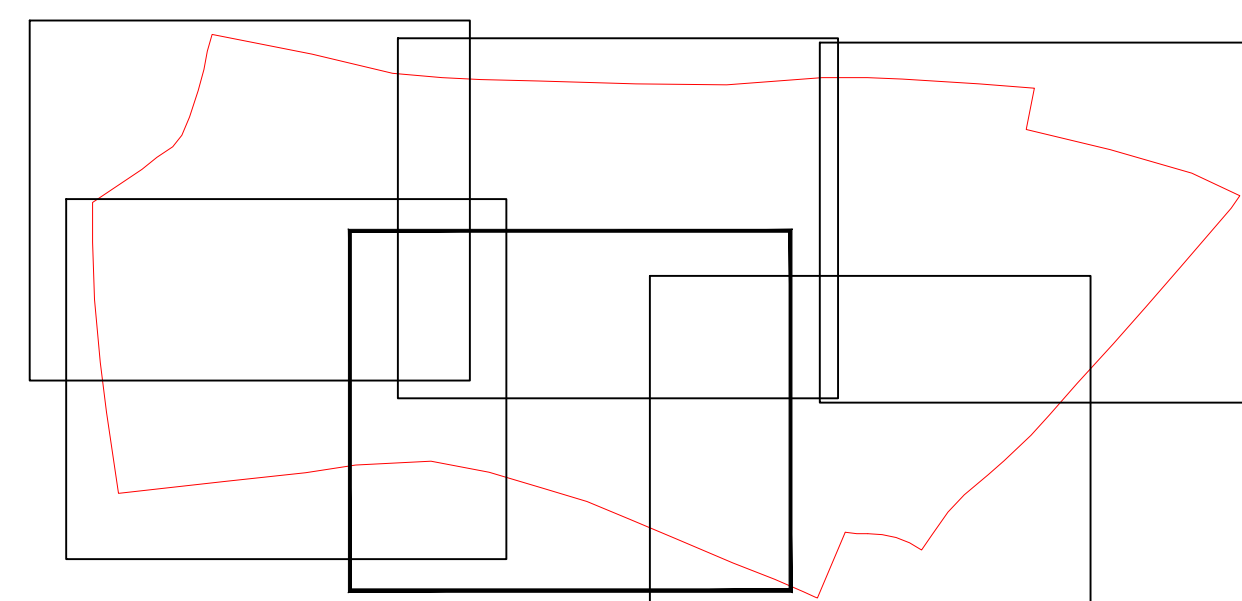

Planting Plan

Redrow South Midlands

Royston Road, Barkway

Quote Ref.: 20440
Revision:
Scale: 1:200 @A0
Drawn By: A. Dams
Date Drawn: 29/07/2024
Sheet: 5/7