


All dimensions to be checked on site.
Figured dimensions to be read in preference to scaled.



Diazo Architects Limited accepts no responsibility for any unauthorised amendments to the drawing and does not permit unauthorised copying of the drawing.

This drawing is copyright and remains the property of Diazo Architects Limited unless otherwise agreed.

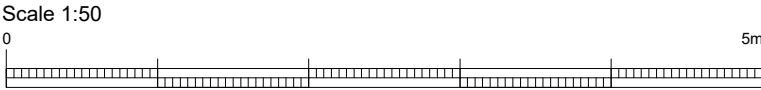

Notes

.

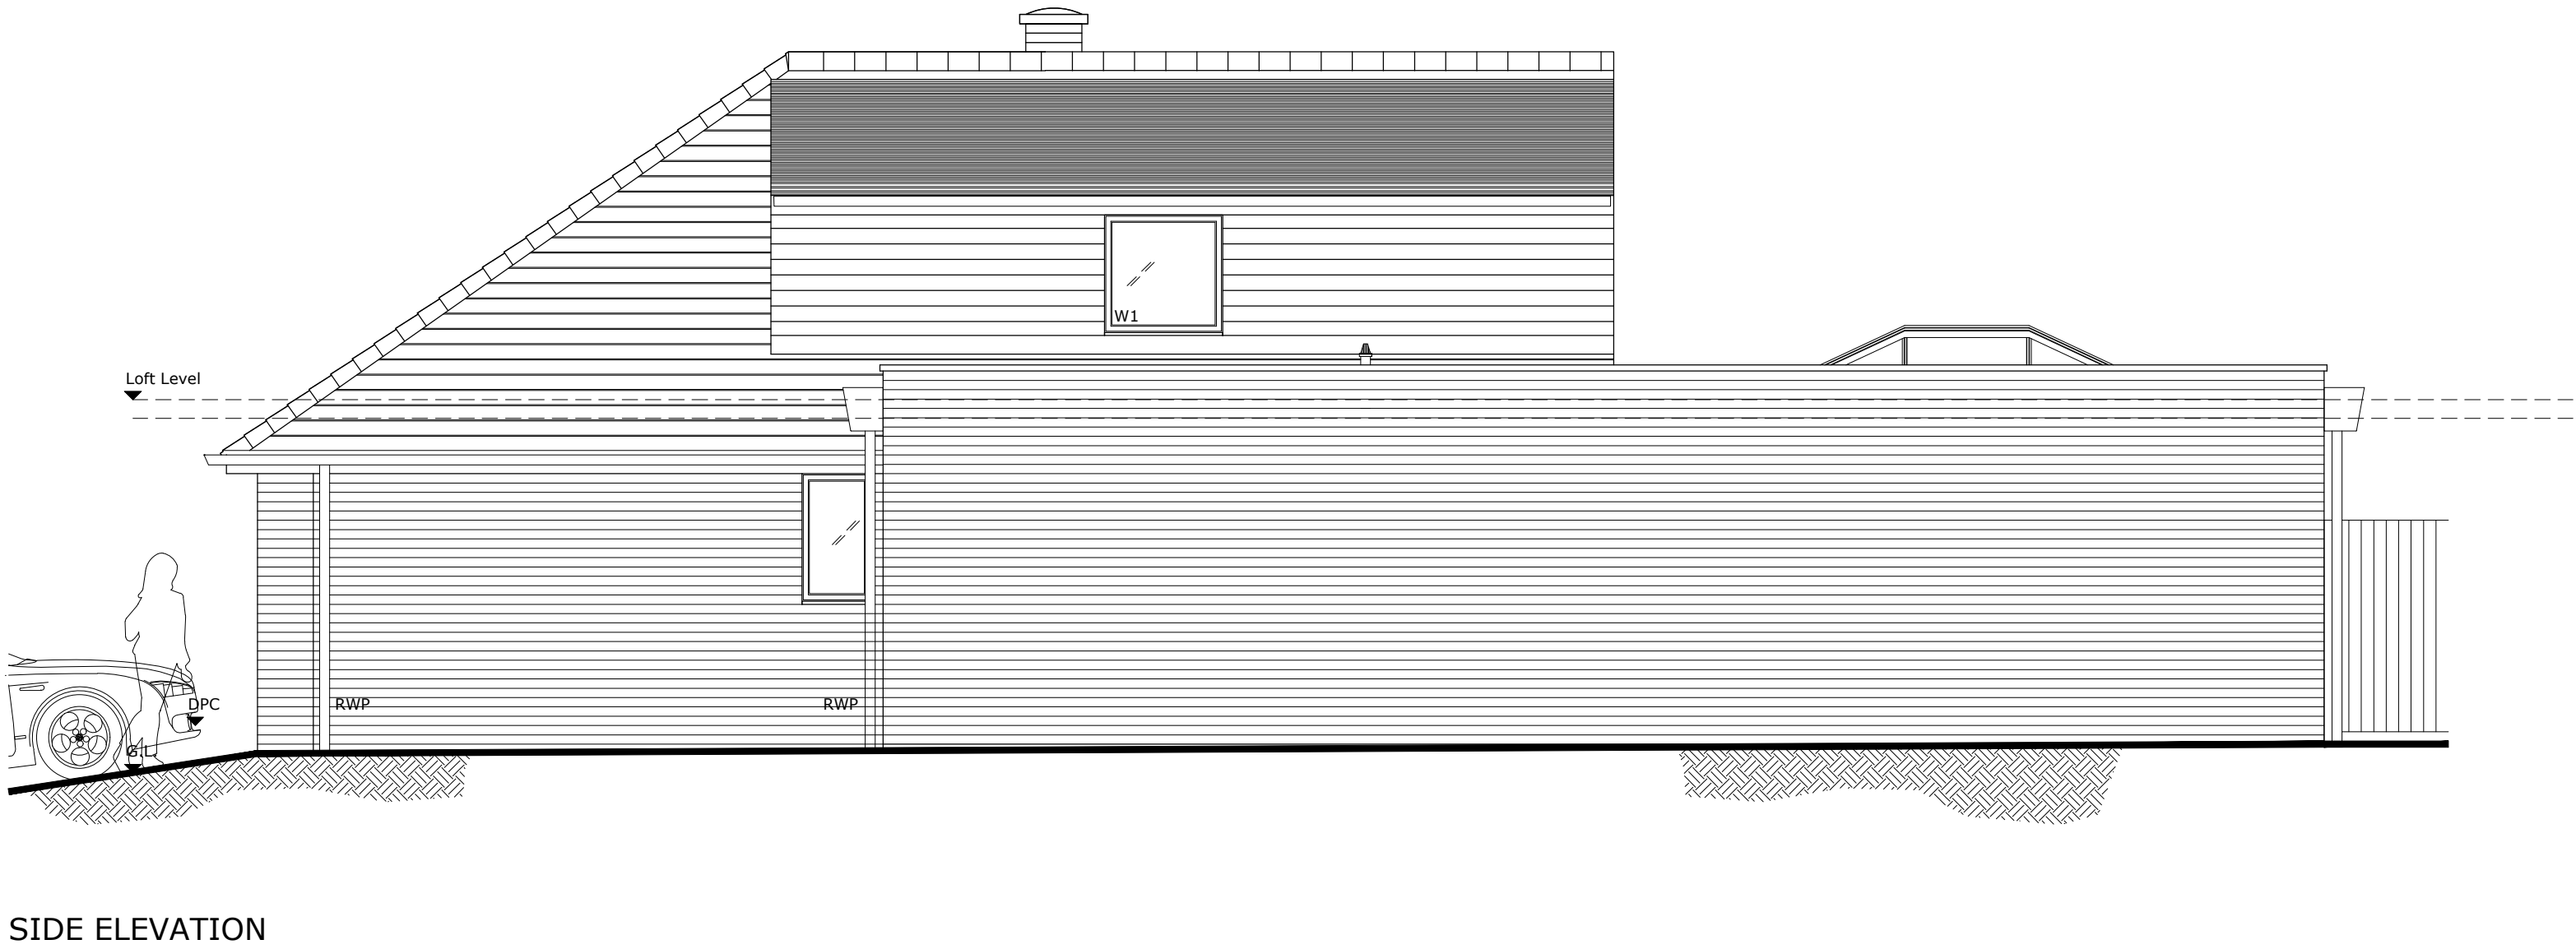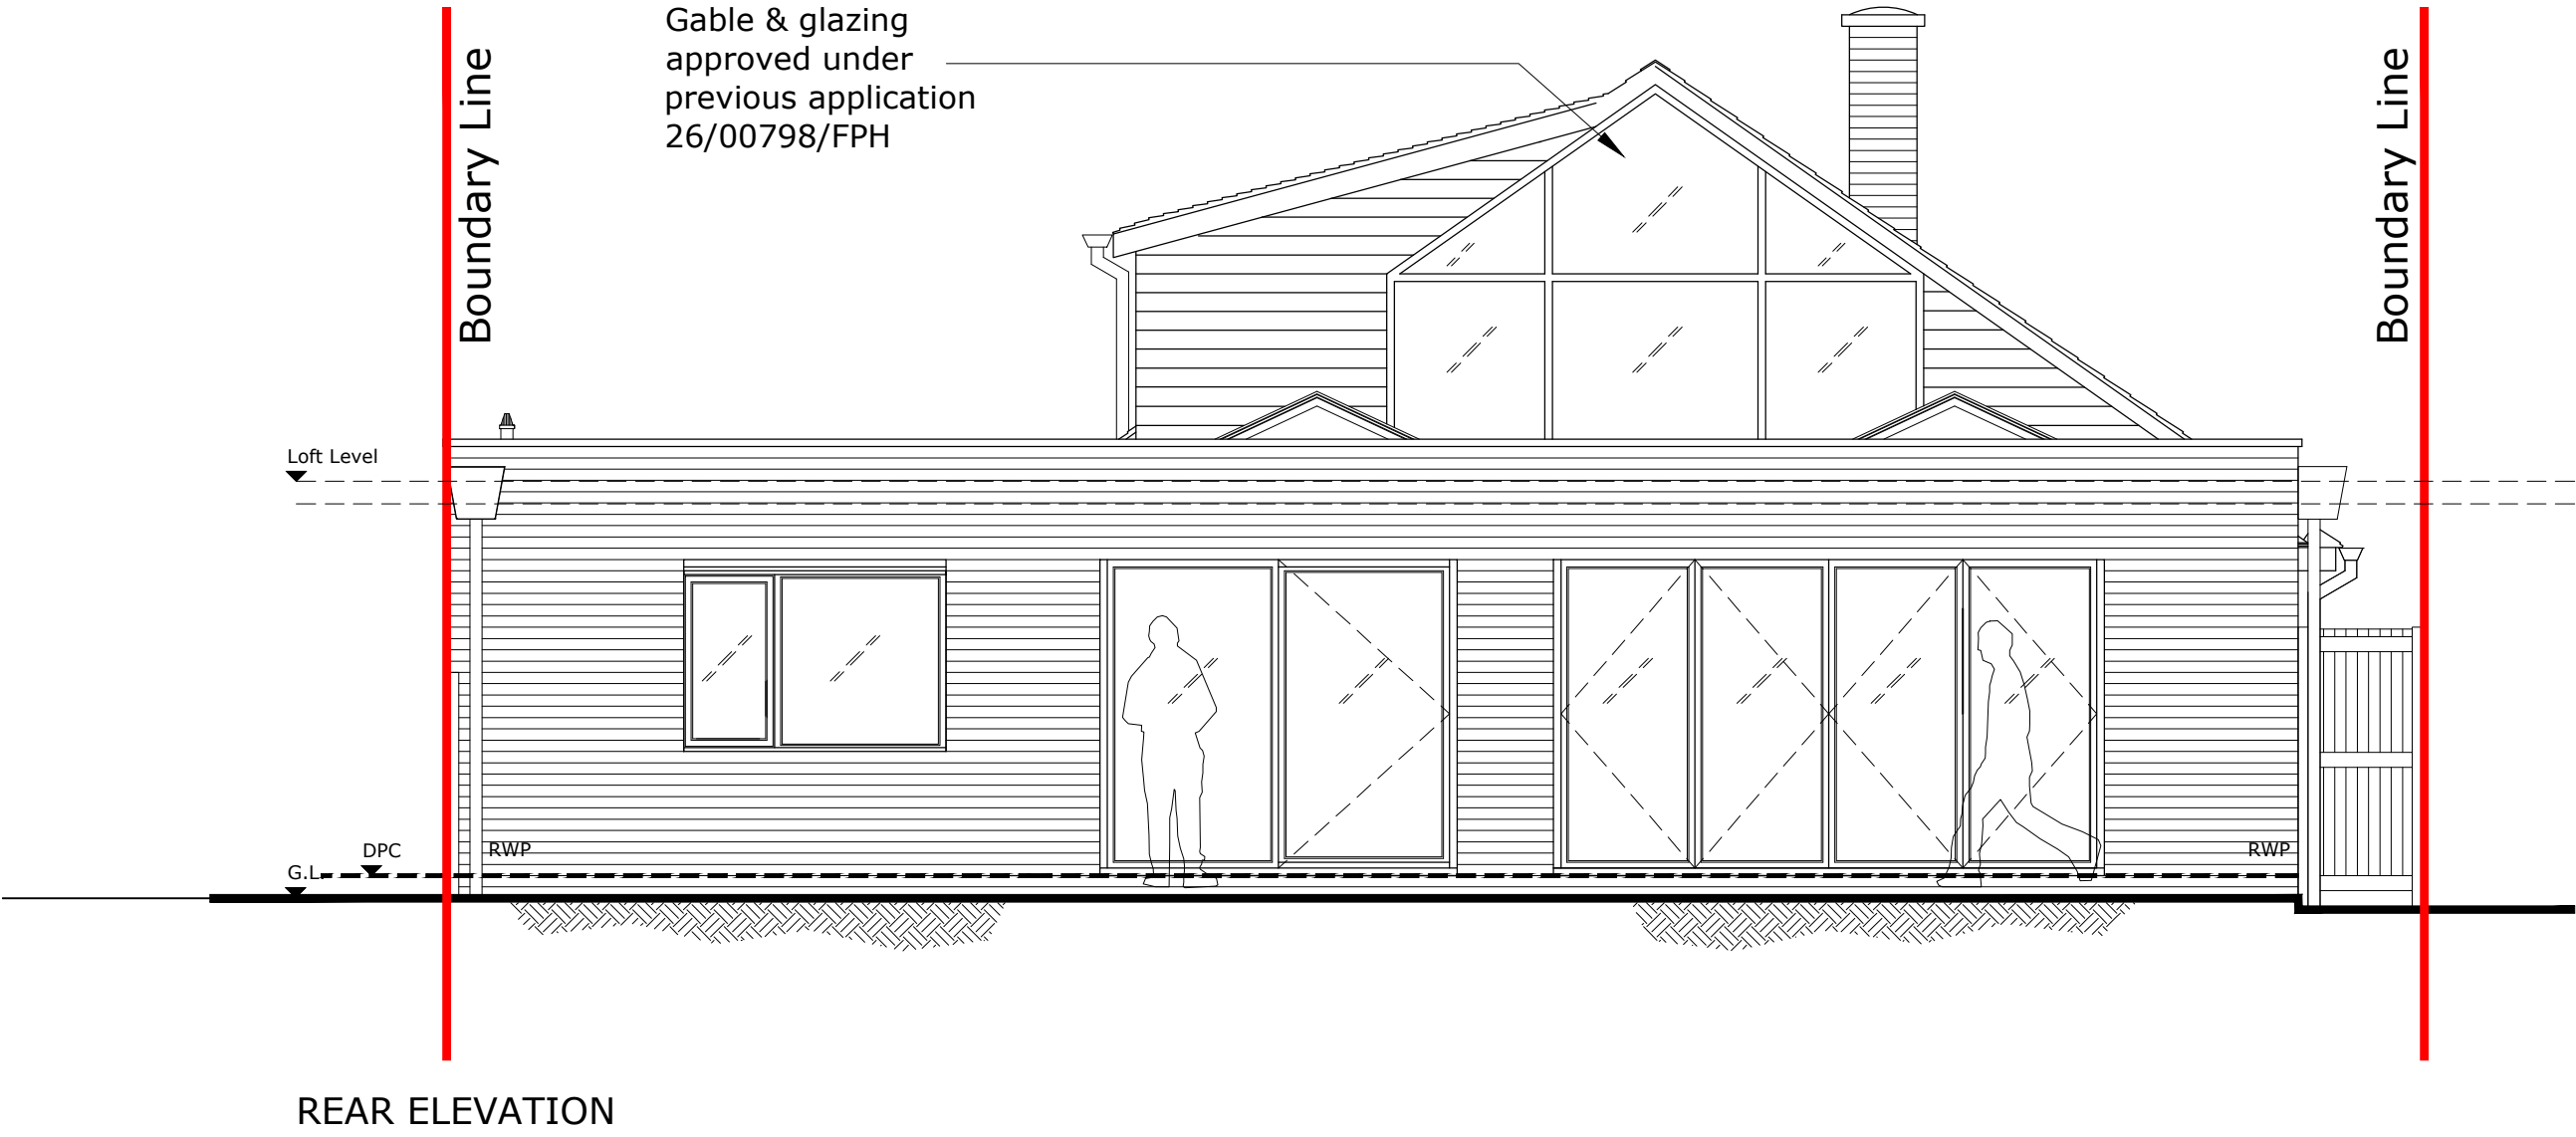

FOR PLANNING ONLY

Revision		
Date	Rev	Rev
-	-	-

NOTE: THESE DRAWINGS ARE SUBJECT TO BUILDING REGULATIONS APPROVAL AND THAT BUILDING CONTROL MAY ASK FOR AMENDMENTS AND THIS MAY HAVE AN EFFECT ON THE COST/PROGRAMME.

Client	Mr & Mrs Elliott	Scale	1:50@A2	Drawn	PM	Checked	-	Date	SEPT-26
Job title	7 Uplands Avenue, Hitchin	Job number	0304_51	Drawing number	PL710	Rev	-		
Drawing title	Proposed Rear & Side Elevation								
The Workshop, Upper Floors, 89 Bancroft, Hitchin, Hertfordshire, SG5 1NQ . T . 07770844110 . W. www.diazoarchitects.com									

