


L5 Kitchen

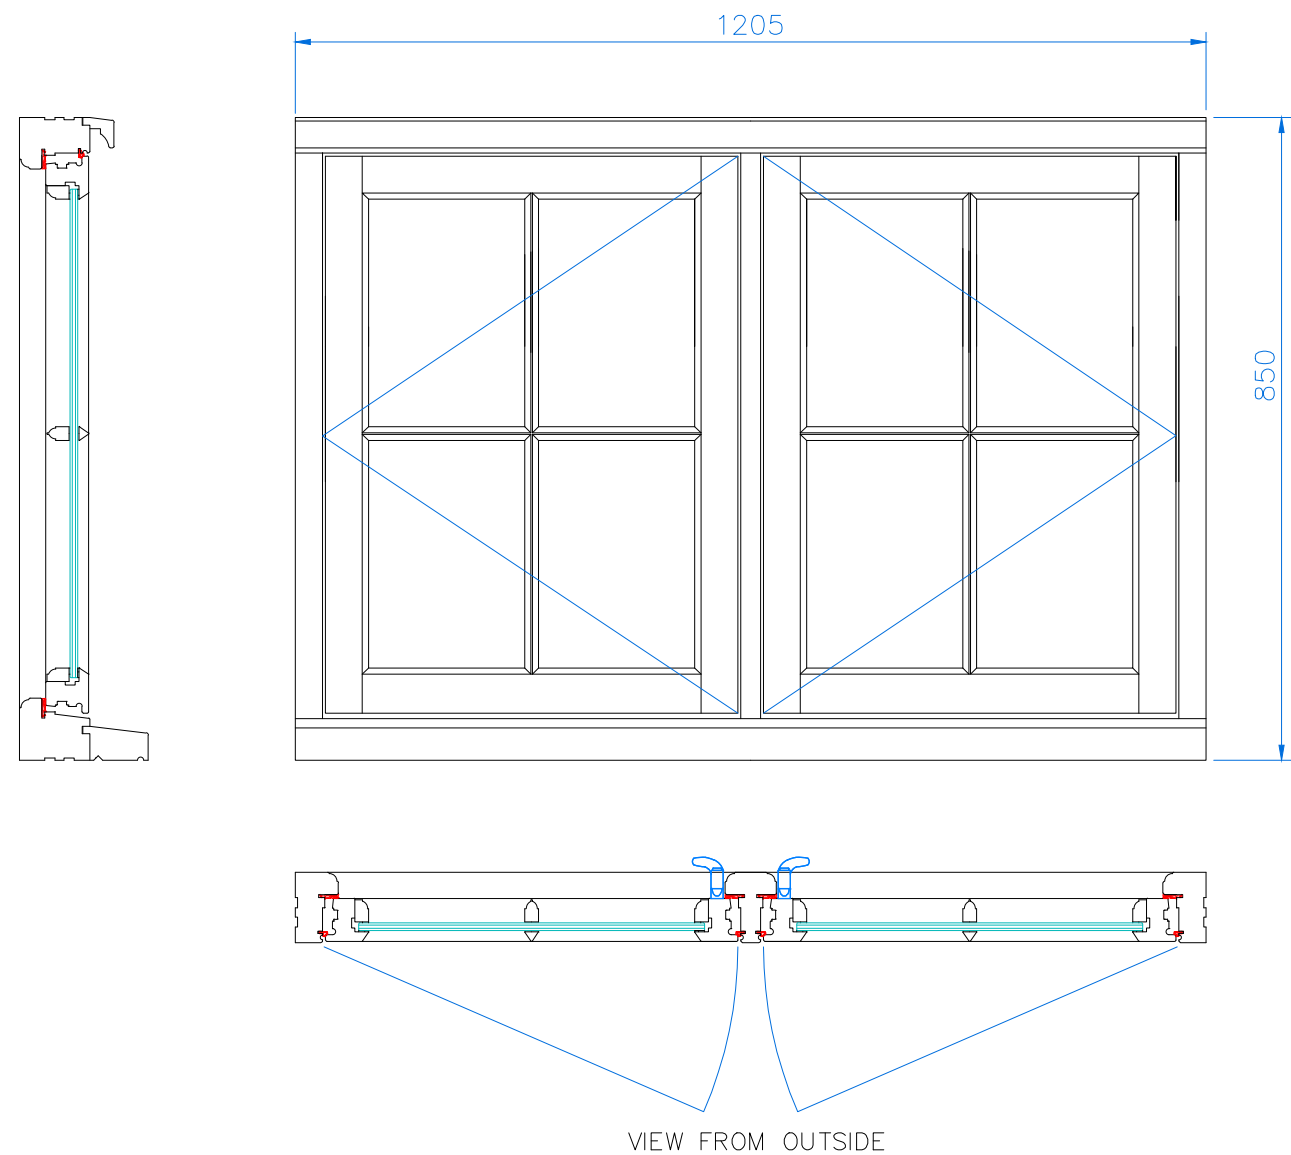

0 1:10 500mm

Notes:

Heritage casement window
Timber: Finger jointed redwood +
Sapeli sill
Colour inside: RAL9016
Colour outside: RAL9016
Glass: 10.15
Glass colour: Clear
Furniture colour: - Black
Furniture - Monkey tails

Description:

Proposed products



44 Mill Road
Cambridge
CB1 2AS
info@schnauber.co.uk
www.schnauber.co.uk

Client: Mr James Layton

83 High Street,
Barkway, Royston,
SG8 8ED

Drawing number: 001627-L5

Revision: sch - L5 v2

Scale:1:10 @ A3

Date: 20 08 2026