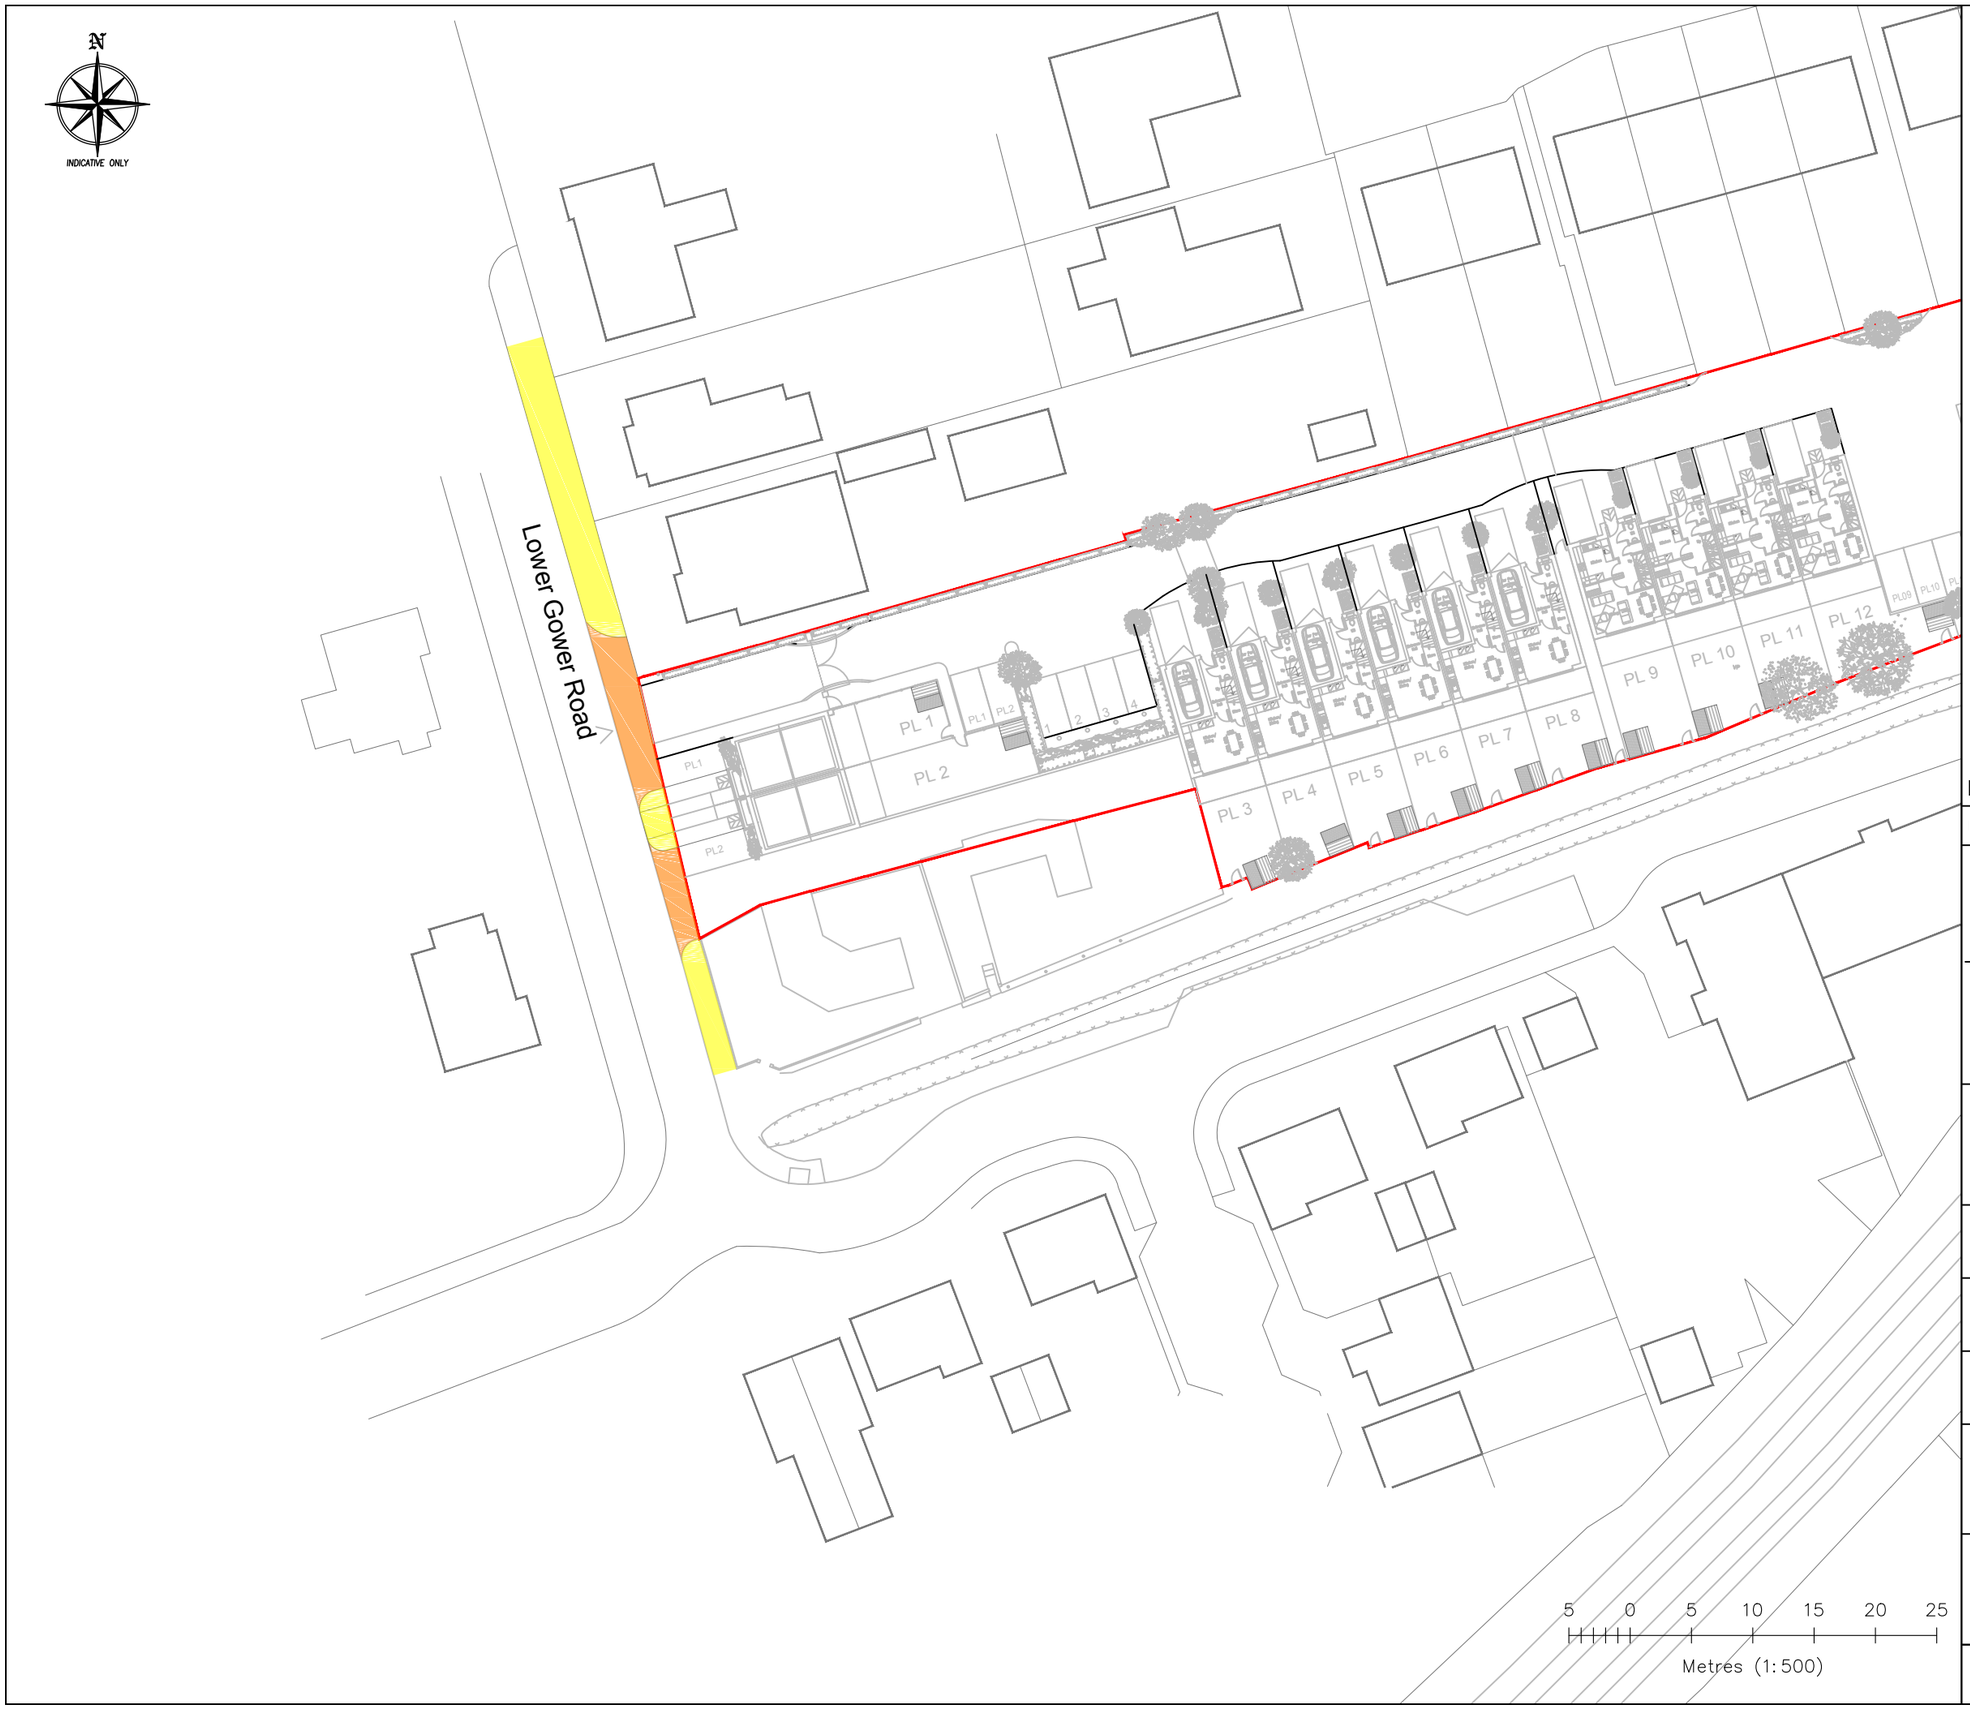


DO NOT SCALE

© Crown Copyright 2017. All rights reserved. Licence Number 100031961

Notes:

- Drawing based on OS Data and an architects plan provided by Sidell Architects on 18.07.18.
- Dropped kerbs to be provided as per that to the west of Lower Gower Road.

Key:

Footway

Dropped Kerb

REV	DATE	BY	DESCRIPTION	CHK	APD
P1	18.01.19	JM	First Issue	SM	SM

client

LONDON SKYLINE LIVING LTD

project

LOWER GOWER ROAD, ROYSTON

title

SITE FRONTAGE

project	drwg	rev
12647	H-01	P1

Drawn	Checked	Approved	scale @ A3	date
JM	SM	SM	1:500	18.01.19

status: FOR INFORMATION — P

Eclipse House, Eclipse Park. Sittingbourne Road
Maidstone, Kent. ME14 3EN
t: 01622 776226
e: info@dhaplanning.co.uk w: www.dhaplanning.co.uk

CAD Reference: A3