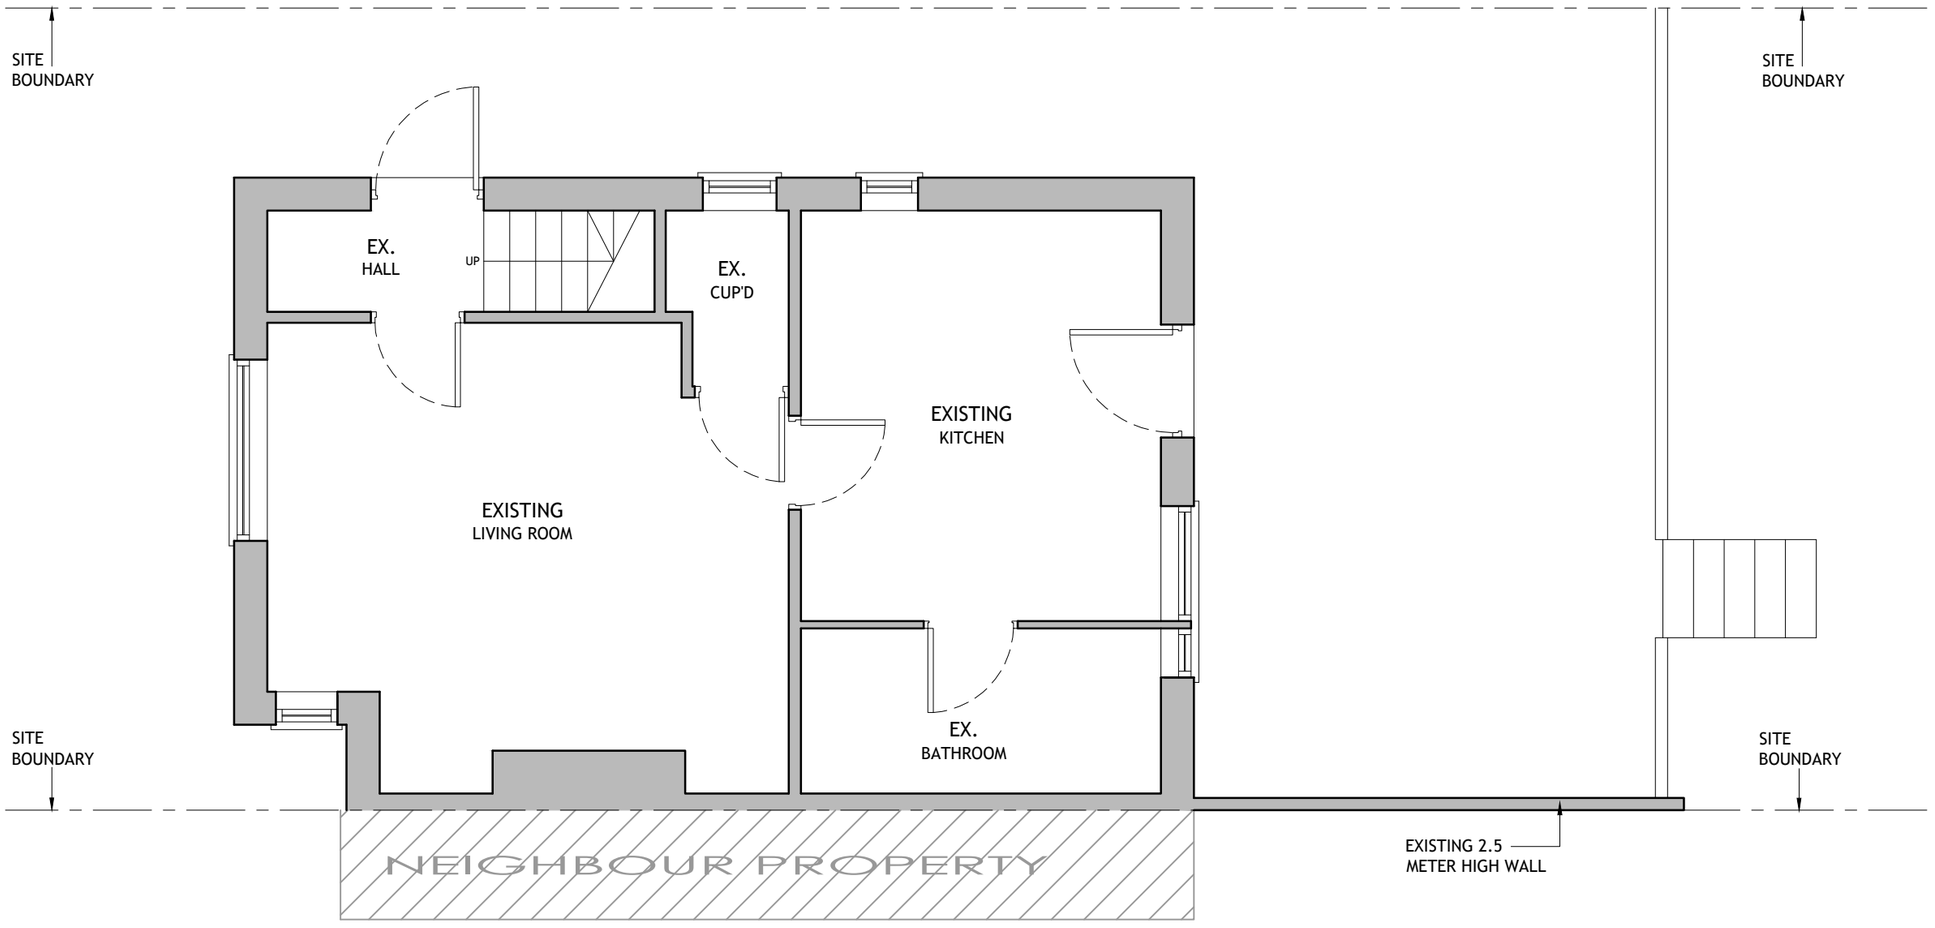


EXISTING
GROUND FLOOR PLAN

PRINT @ A3 SHEET SIZE

LINEAR SCALE 1:50 & 1:100

THIS DRAWING IS SUBJECT TO AMENDMENTS AND LOCAL AUTHORITY APPROVAL BEFORE ANY WORK'S COMMENCED. FOR THE MATERIALS, BUILDER MUST TAKE DIMENSION FROM THE SITE.

PLANNING ISSUE

| REV | NOTE | DATE |
|---|---|---|
| - | - | - |

PLANMORE
DESIGN ARCHITECTURE

PLANMORE LIMITED
01582 969 200
admin@planmore.co.uk
www.planmore.co.uk

PROJECT
DOUBLE AND SINGLE STOREY REAR WITH SINGLE STOREY FRONT EXTENSION

ADDRESS
19 MATTOCKE RD, HITCHIN, SG5 2PB

DRAWING TITLE
GROUND FLOOR PLAN
AS EXISTING

| SCALE | DATE |
|---|---|
| 1:50 @A3 | APRIL 2018 |
| DRAWING NO | REVISION |
| 04/18 -P2 | - |