N.H.D.C.
16 APR 2018

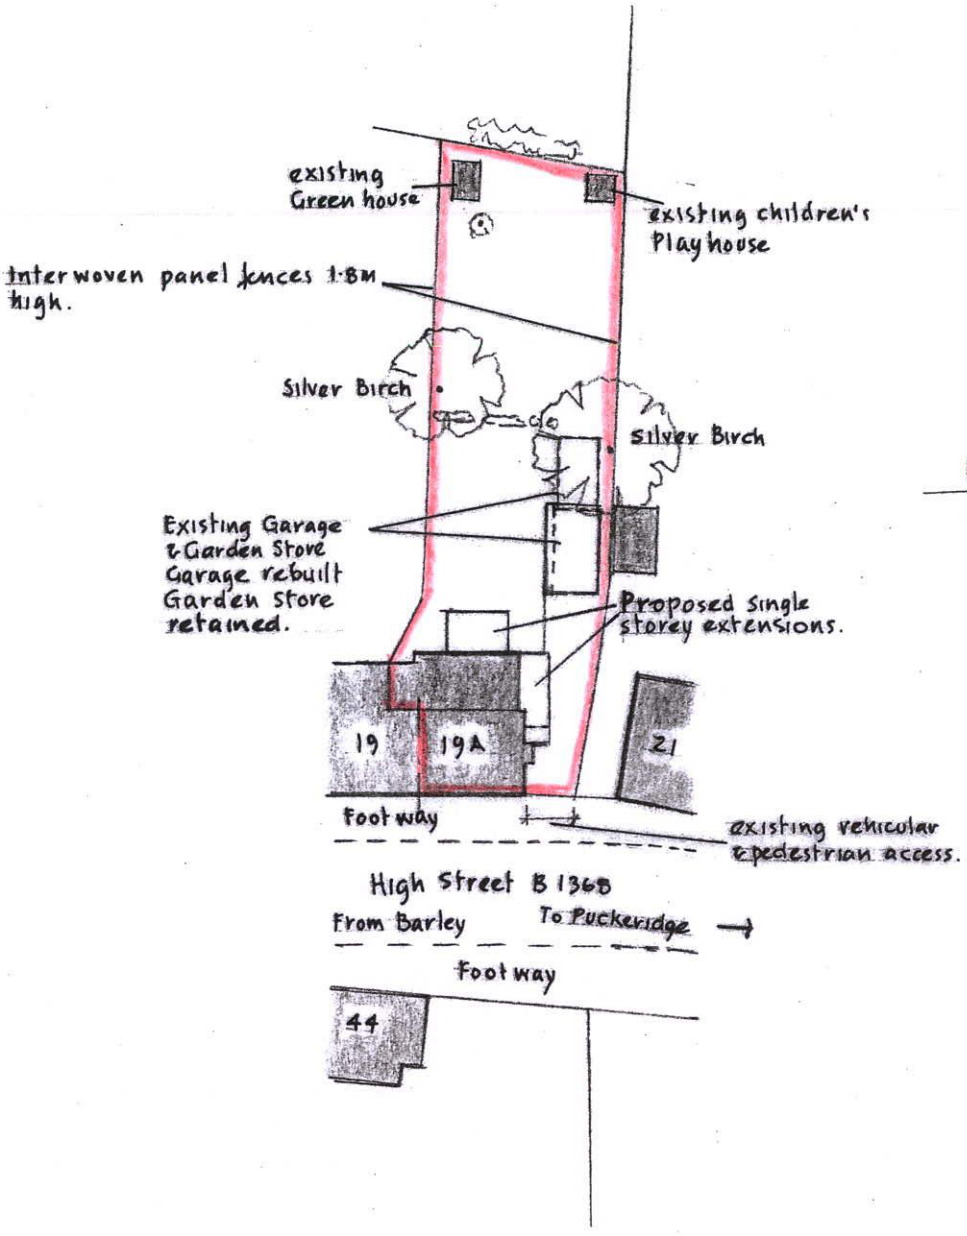

Block Plan.

Metres
5 15 25

Scale: 1:500

A	16:4:14	Study extension shown + notes.

TITLE: Proposed Alterations and Extension, Pub Cottage, 19A High St., Barkway, For Mr.&Mrs. R. Hatley.

SCALE: 1:500 **DWG NO:** 1204/09A

M. J. Warehand M.C.I.A.T.,
Moycullen, Blacksmiths Lane, Reed, Royston,
Herts SG8 8AU Telephone: 01763 848696